ROB*ert* L FORD

private architectural practitioner and rural development consultant

PARKSIDE PARK ROAD LEEK STAFFORDSHIRE ST13 8JT

roblford@btopenworld.com / 01538 398290 / 07969 68 68 86

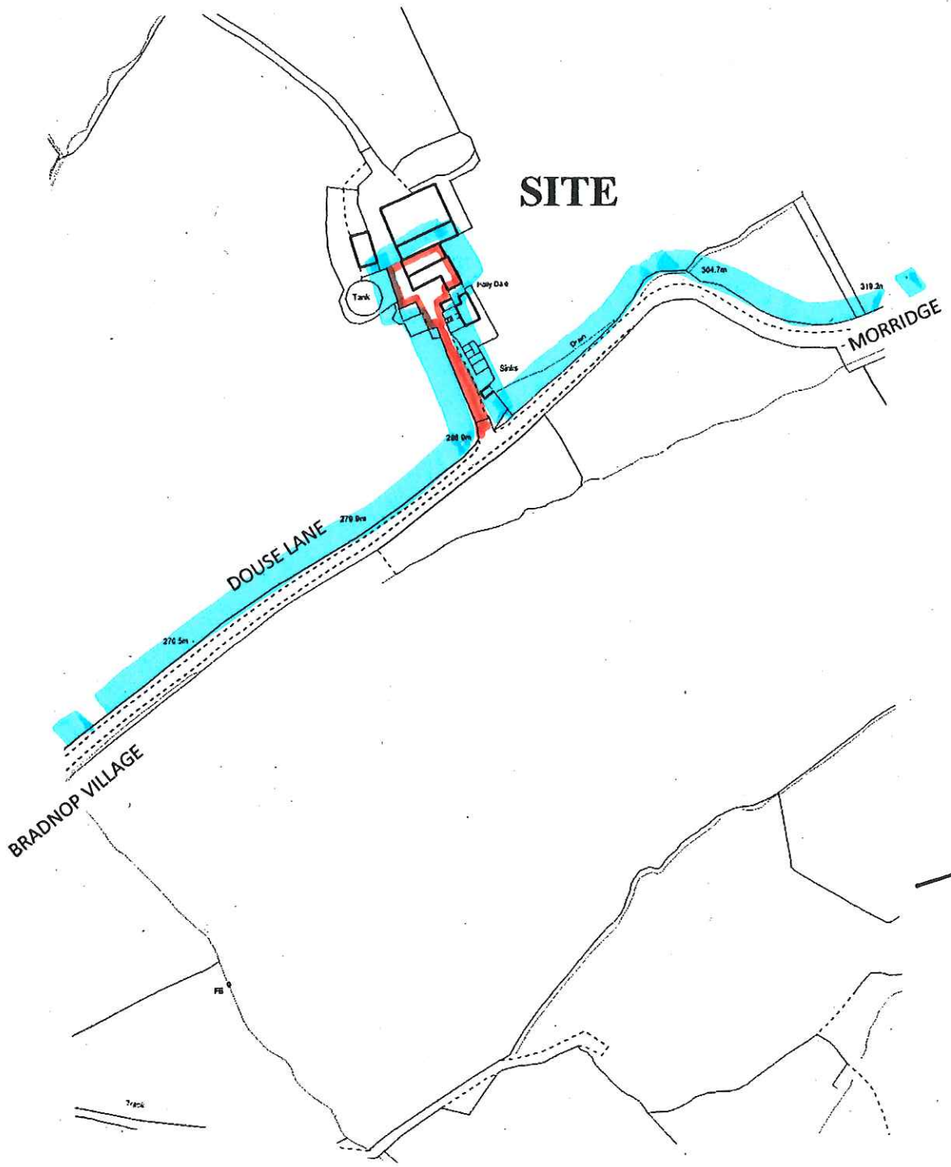

MODERN FARM BUILDINGS RETAINED (NOT TO BE USED FOR WINTER HOUSING CATTLE)

PART OF MODERN FARM BUILDINGS TO BE TAKEN DOWN (CROSS HATCHED)

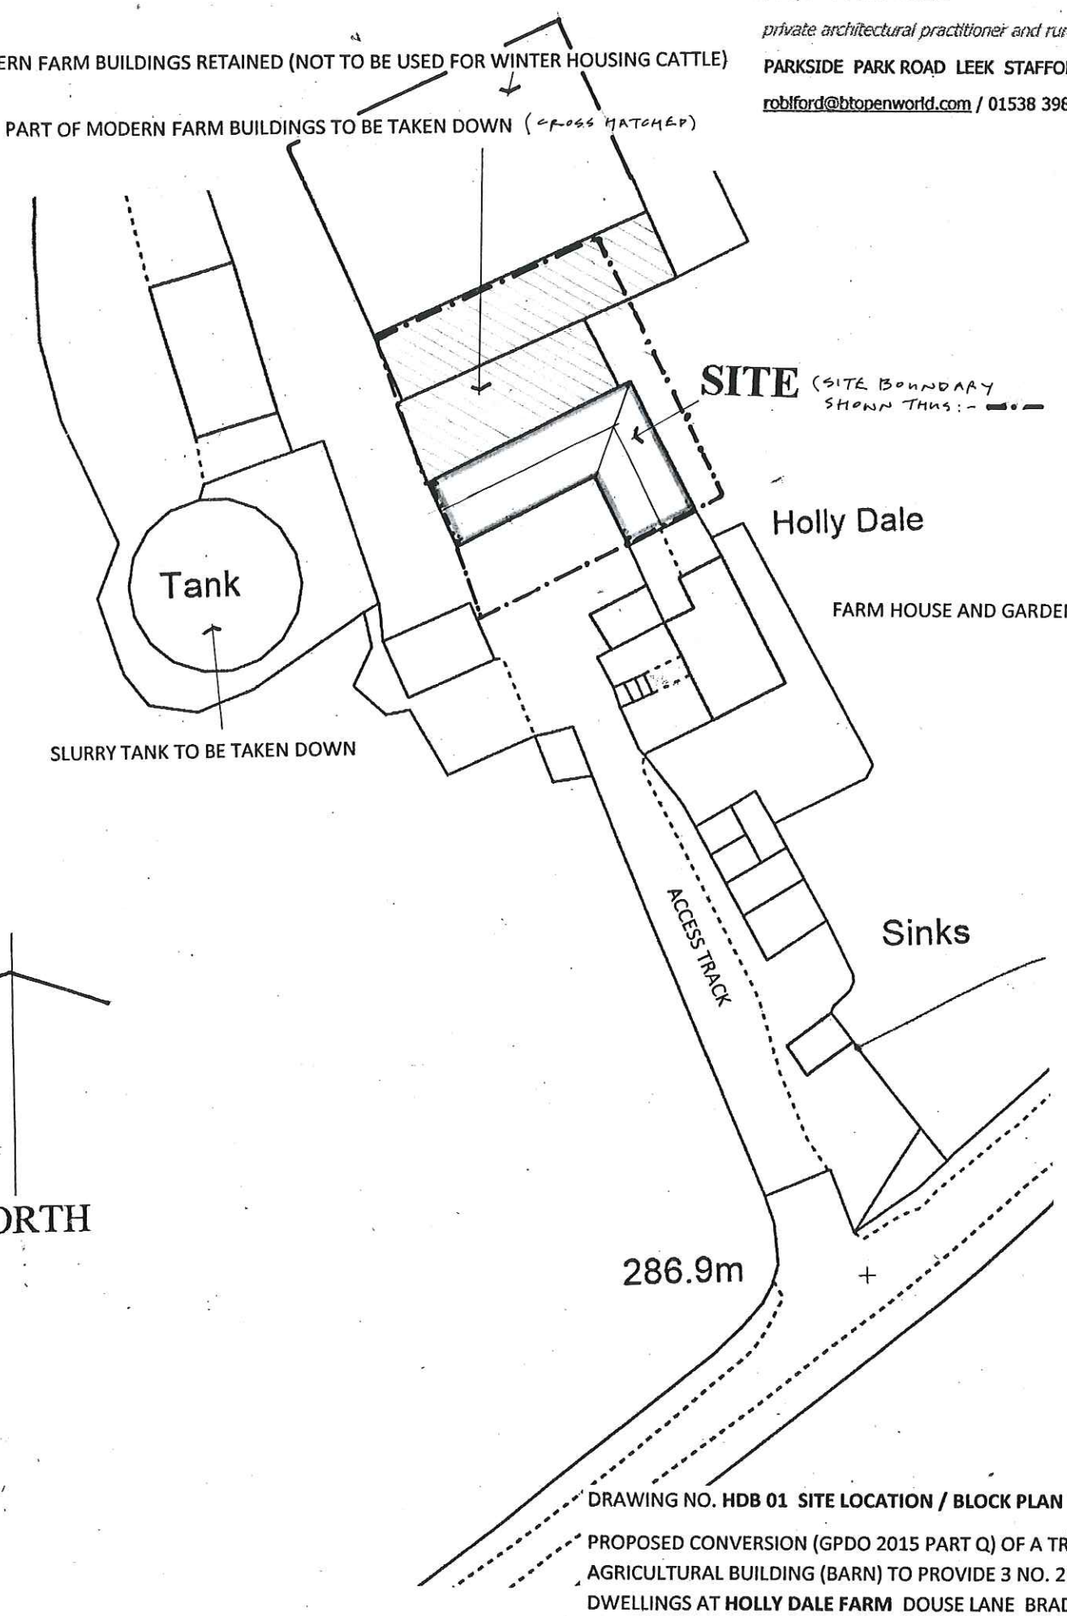

1 METRE X 25 METRES AT 1:500 SCALE

10 METRES X 20 METRES X 10 AT 1:2500 SCALE

DRAWING NO. **HDB 01 SITE LOCATION / BLOCK PLAN** 1:2500 / 1:500 SCALE @A3

PROPOSED CONVERSION (GPDO 2015 PART Q) OF A TRADITIONAL AGRICULTURAL BUILDING (BARN) TO PROVIDE 3 NO. 2 STOREY DWELLINGS AT **HOLLY DALE FARM** DOUSE LANE BRADNOP ST13 7NF

05 2017