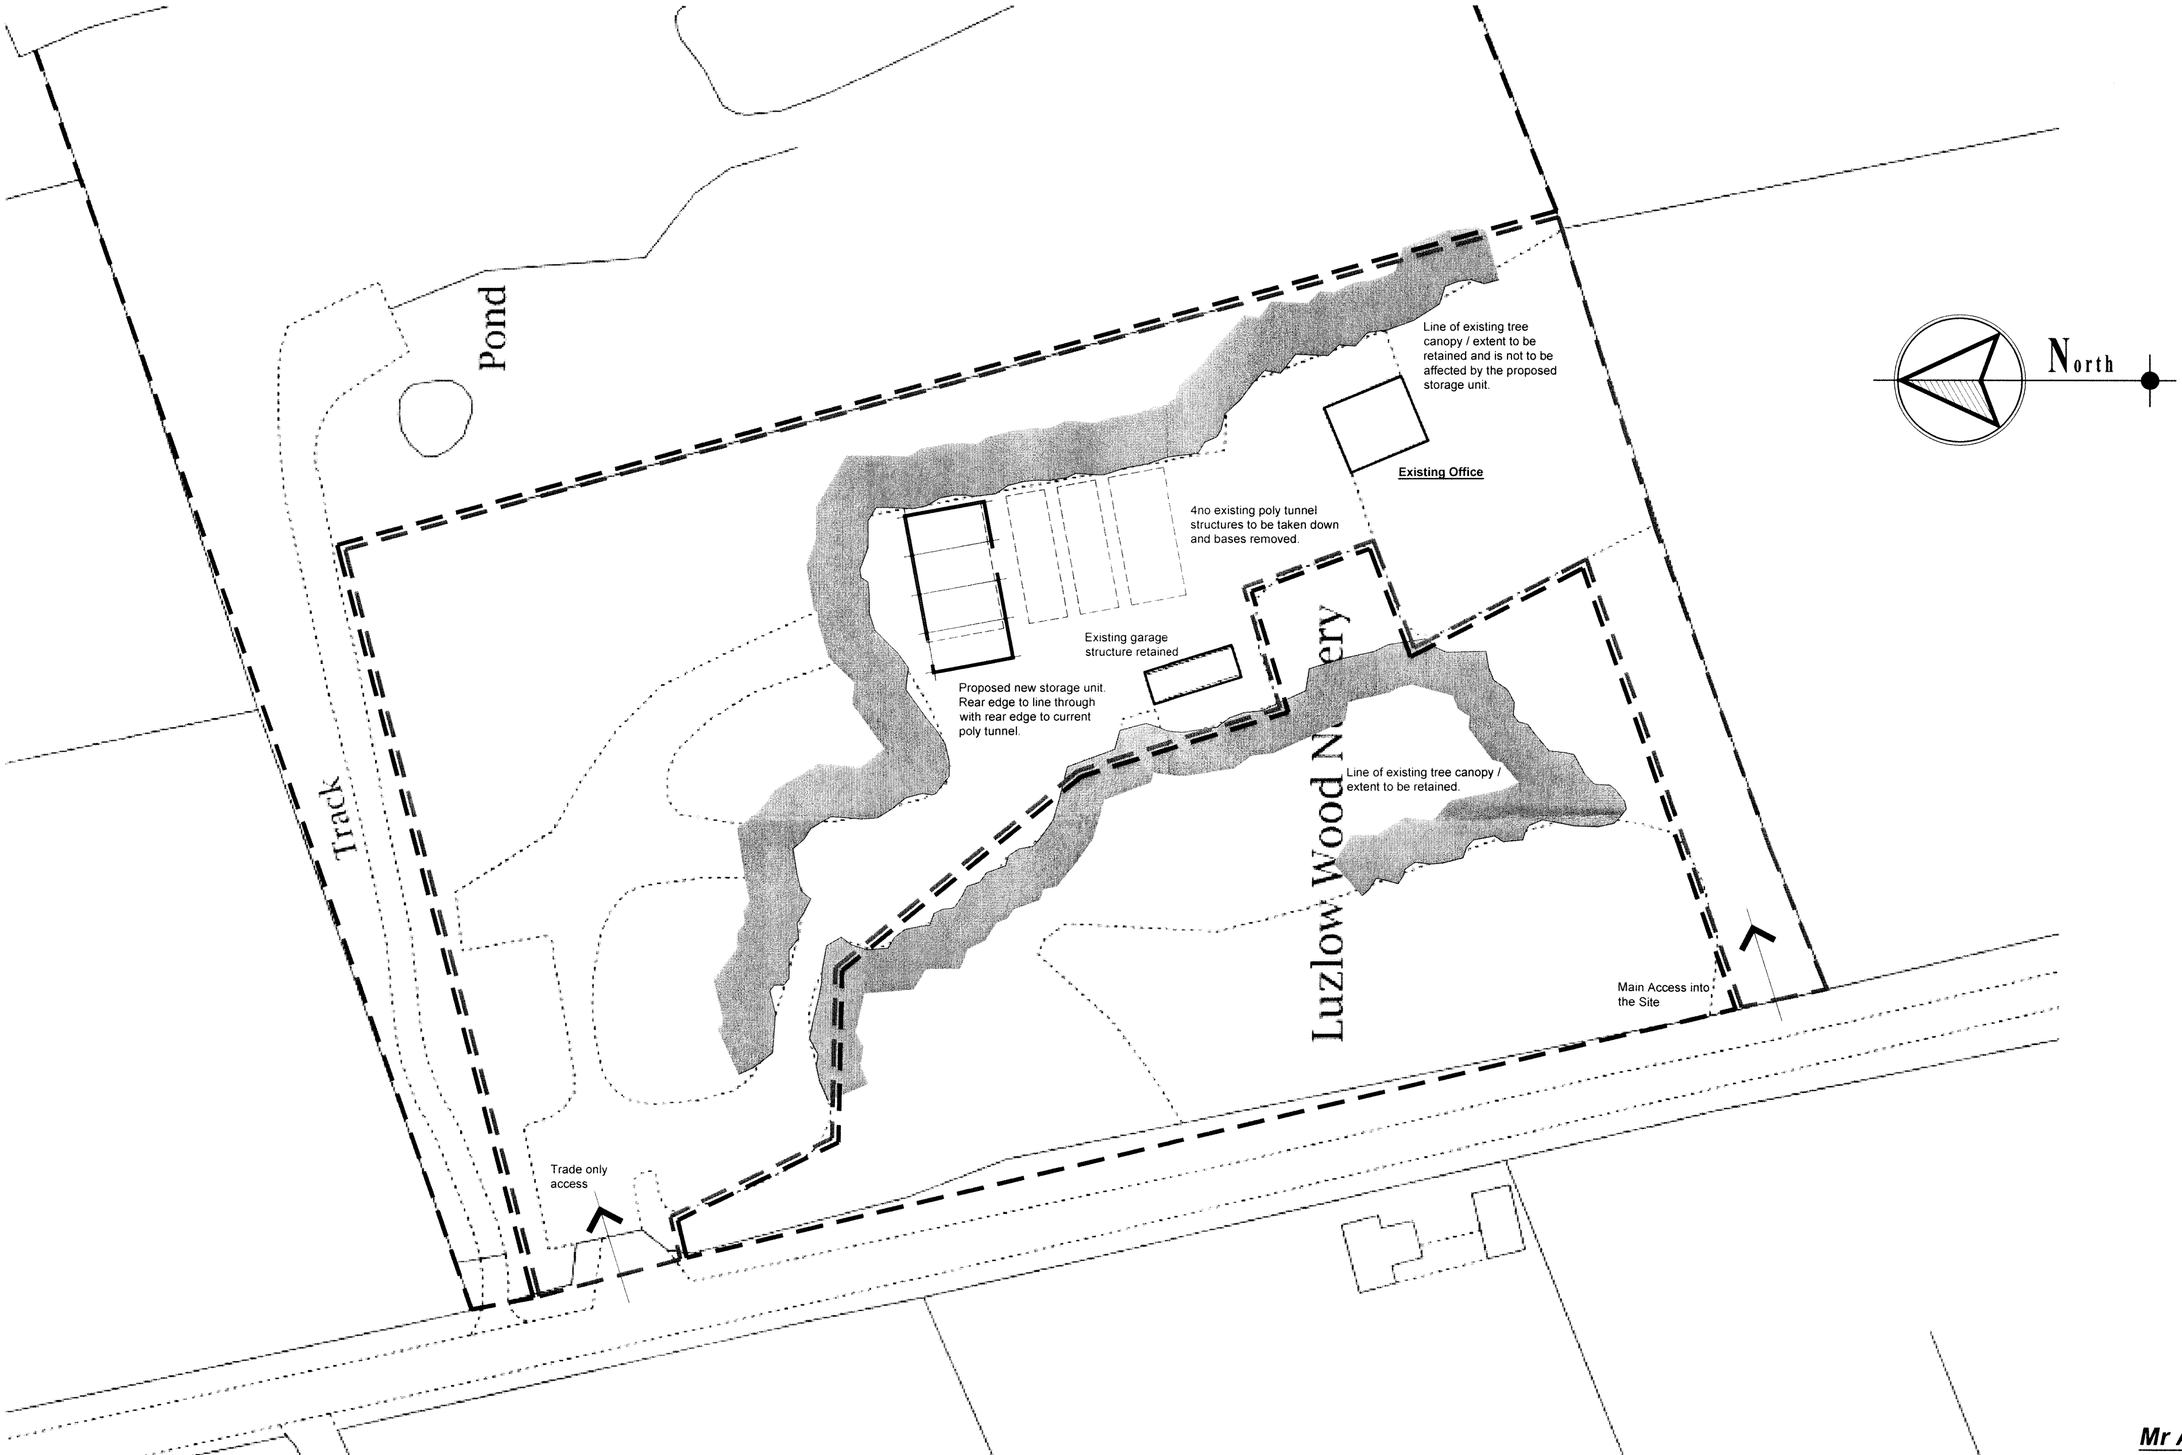


Mr A. Parr

Luzlow Nursery, Bagnall
Proposed storage shed.

Proposed Block Plan

1:500 @ A2
Dwg No: 2017/01/003