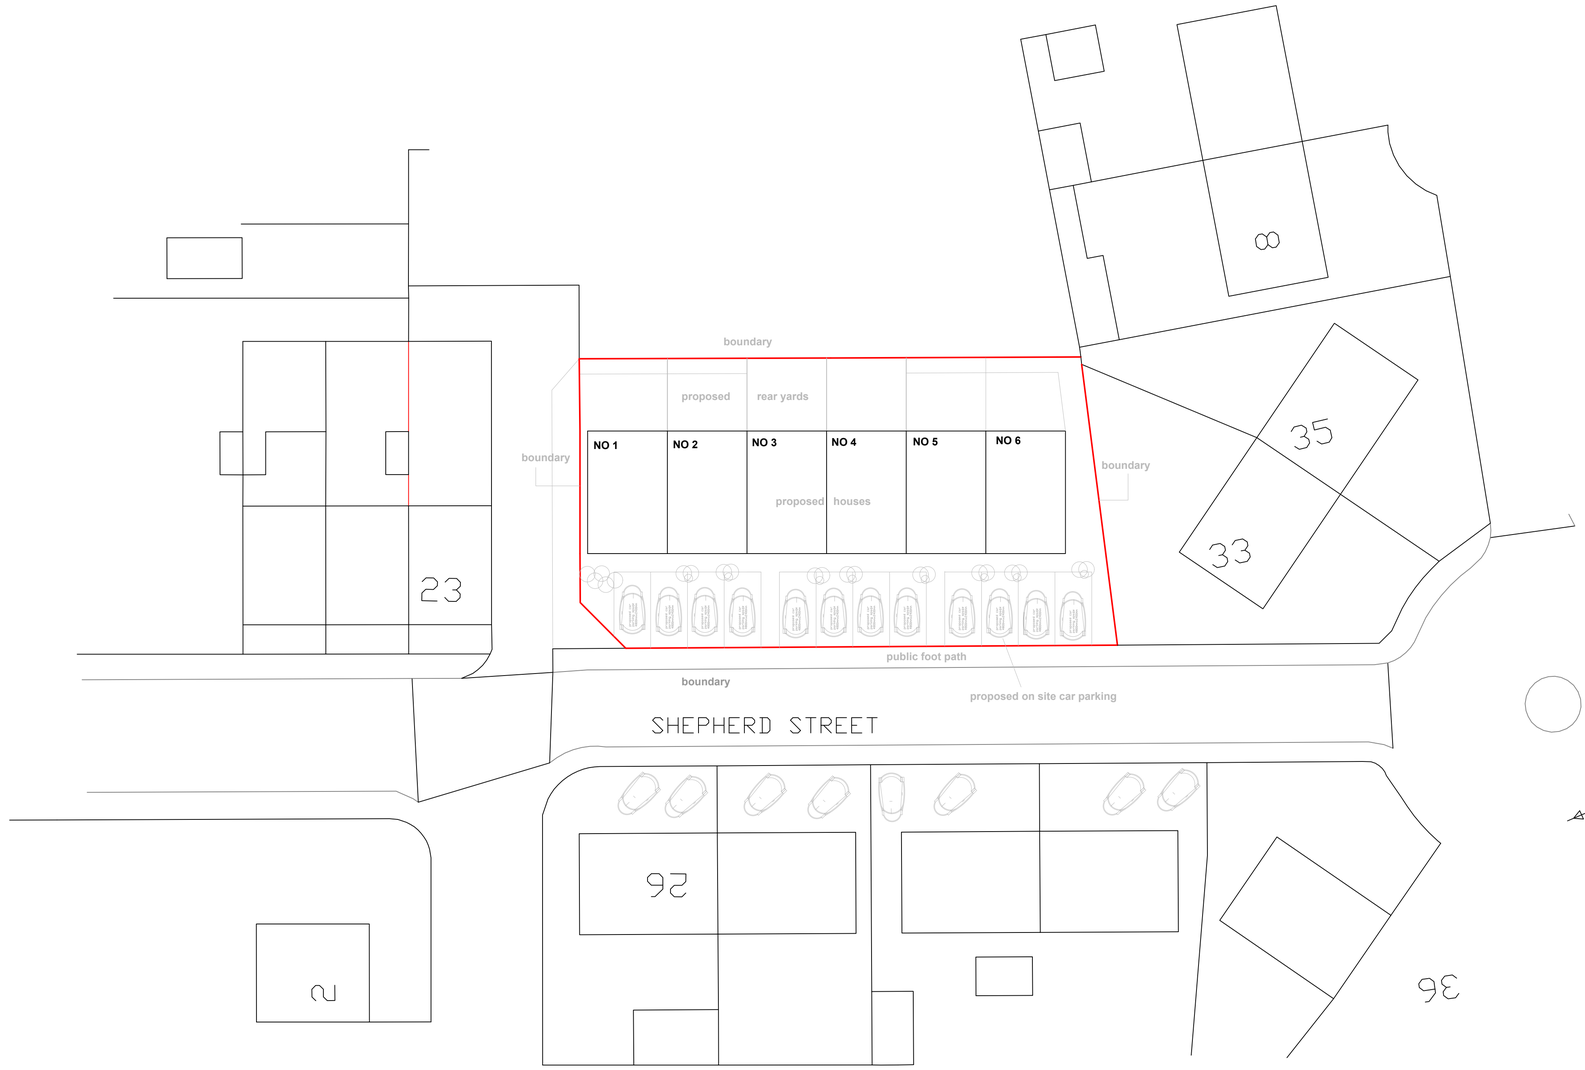

proposed site layout

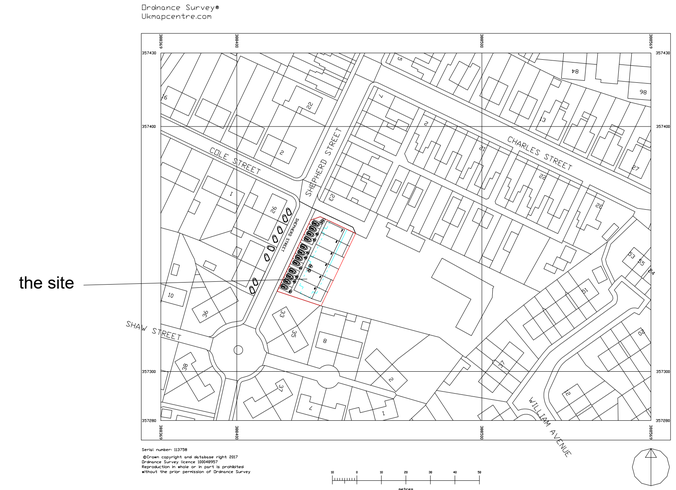

proposed location plan 1:1250 scale

PROPOSED OUTLINE PLANNING PERMISSION
RESERVED MATTERS FOR MEANS OF ACCESS
AND LAYOUT FOR FOR 6 TOWN HOUSES
SHEPHERD STREET BIDDULPH ST8 6HZ
Drawing no 2 proposed site plan 1;200th scale

for JLC Limited Properties Ltd
unit 2 PWS Industrial Estate
Tunstall Road Biddulph ST8 7BE