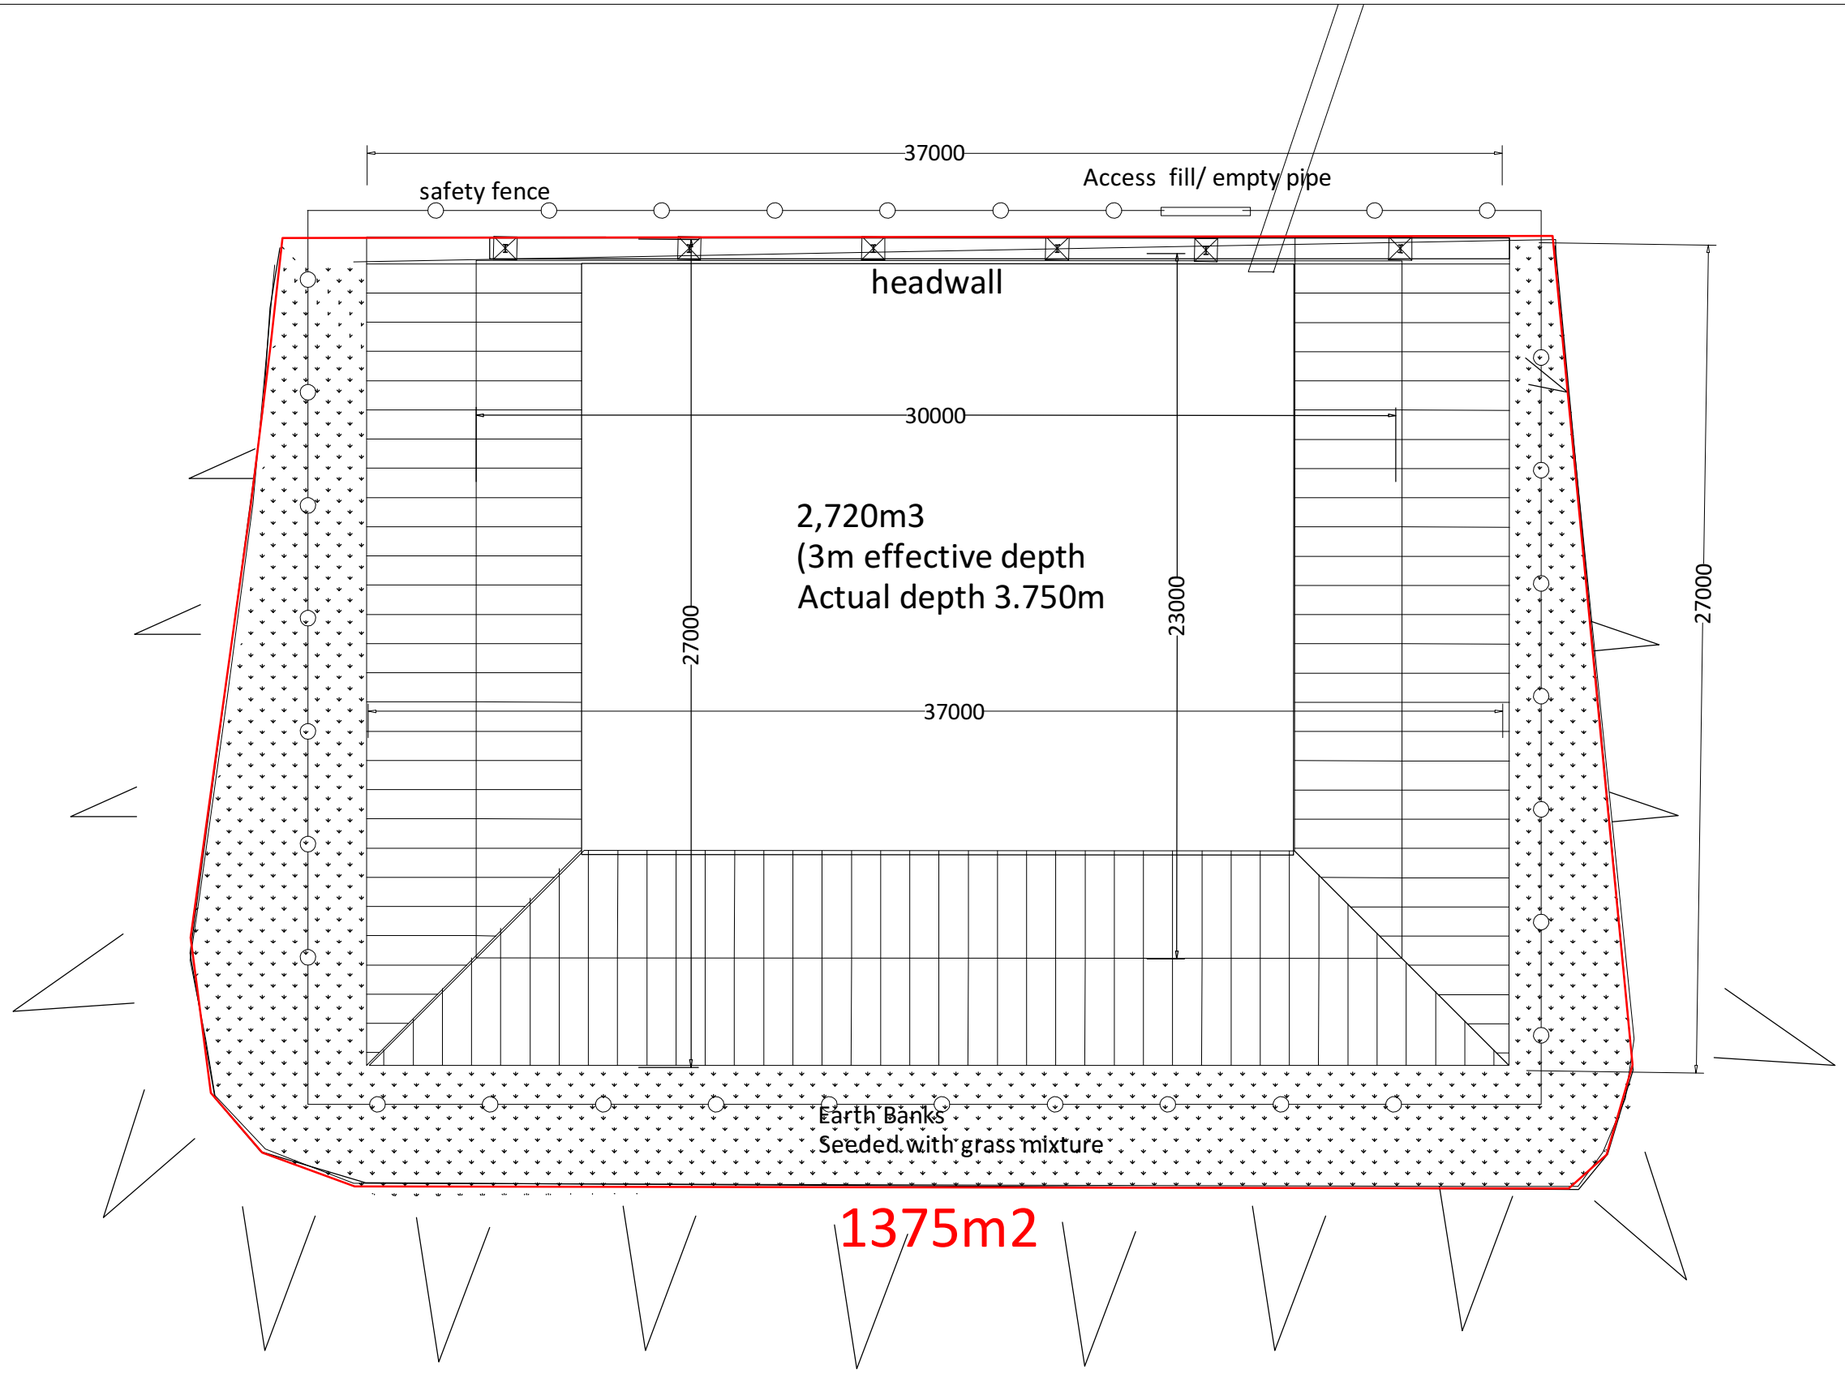



COPYRIGHT
This drawing is the property of P&L AGRICONSULTING LTD
Information is protected by Copyright.
Copying or any form of reproduction is not permitted without permission from P&L AgriConsulting Ltd.

Will Phillips
P&L AgriConsulting Ltd
Fields Farm
Alkington
Whitchurch SY13 3NH
01948 880261
07939 44838

PROPOSED SLURRY LAGOON

Drawing 5

12/5/2017 | Scale 1:200 on a3

# Floorplan

PD & EJ Ball
Spond Farm,
Alton
Stoke on Trent
ST10 4BN

P&L AgriConsulting