

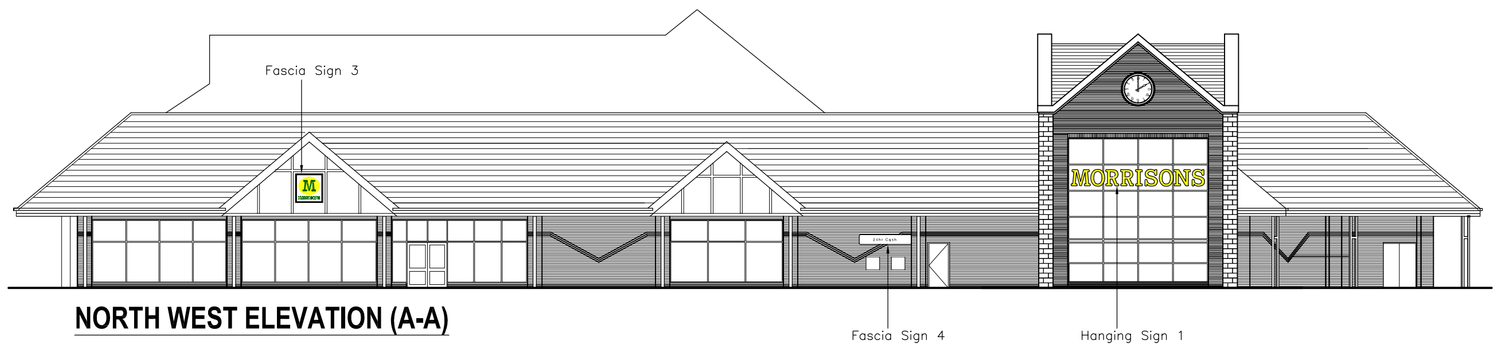



NORTH WEST ELEVATION (A-A)

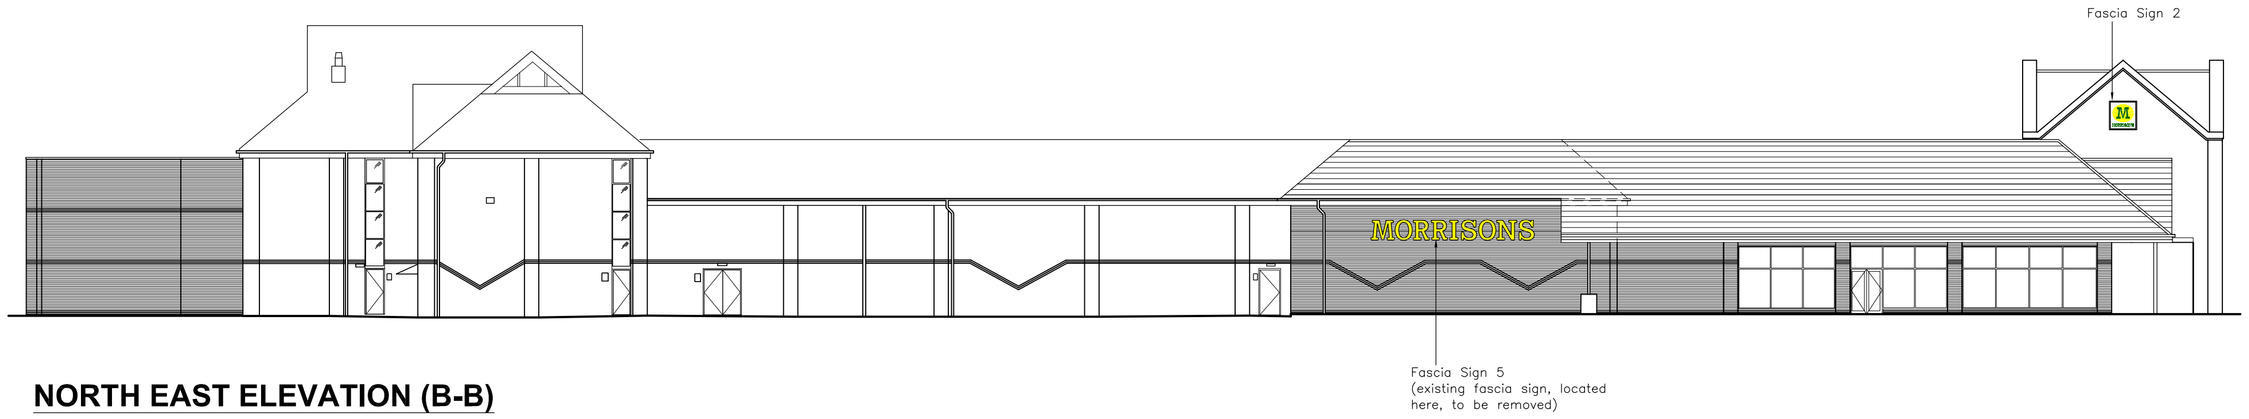

NORTH EAST ELEVATION (B-B)

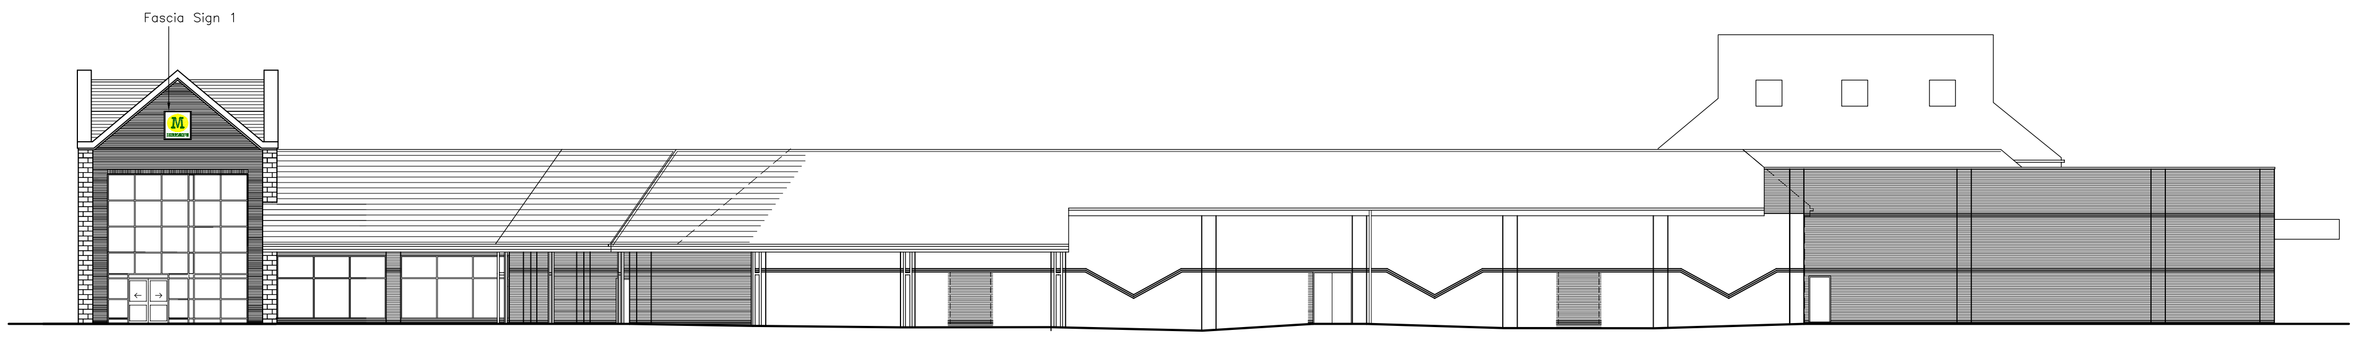

SOUTH WEST ELEVATION (D-D)

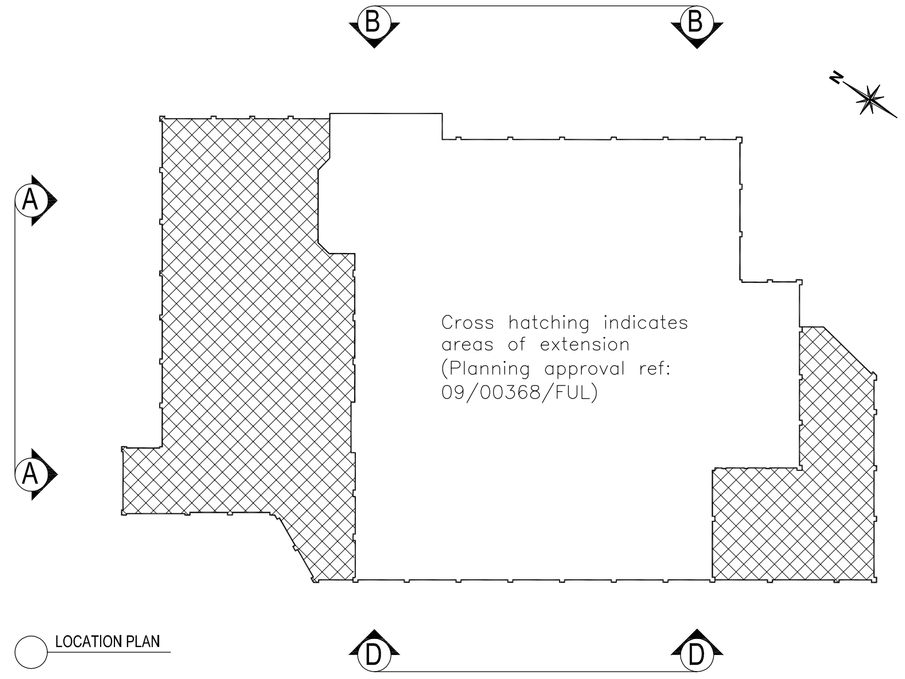

LOCATION PLAN

© WCEC ARCHITECTS – DISCLAIMER:

This drawing is copyright and shall not be reproduced nor used for any other purpose without the written permission of the Architects. This drawing must be read in conjunction with all other related drawings and documentation. It is the contractors responsibility to ensure full compliance with the Building Regulations. Do not scale from this drawing, use figured dimensions only. It is the contractors responsibility to check and verify all dimensions on site. Any discrepancies to be reported immediately.
IF IN DOUBT ASK.
Materials not in conformity with relevant British or European Standards/Codes of practice or materials known to be deleterious to health & safety must not be used or specified on this project.

XREF'S IN THIS DRAWING

FASCIA SIGNS

Fascia sign 1 (Motif box):
1330 (H) x 1265 (W) x 165 (D)
Height from gnd level – 8.495m
Internally illuminated

Fascia sign 2 (Motif box):
1330 (H) x 1265 (W) x 165 (D)
Height from gnd level – 8.495m
Internally illuminated

Fascia sign 3 (Motif box):
1330 (H) x 1265 (W) x 165 (D)
Height from gnd level – 3.925m
Internally illuminated

Fascia sign 4 (24hr Cash):
450 (H) x 2400 (W) x 3 (D)
Height from gnd level – 2m

Fascia sign 5 (Morrisons):
914 (H) x 7554 (W) x 120 (D)
Height from gnd level – 3.418m
Externally illuminated

HANGING SIGNS

Hanging sign 1 (Morrisons):
762 (H) x 6180 (W) x 120 (D)
Height from gnd level – 4.7m
Internally illuminated

No.	Date	Description	Drwn/Chckd by

CLIENT

MORRISONS

PROJECT

MORRISONS SUPERSTORE
NEWCASTLE ROAD
LEEK

TITLE

SIGNAGE LOCATION
PLAN & ELEVATIONS

DRAWING STATUS

PLANNING

DRAWN	DC	CHECKED	
SCALE	1:200		
DATE	JANUARY 2010		

CARRWOOD COURT
CARRWOOD ROAD
SHEEPBRIDGE
CHESTERFIELD
S41 9QB

T: 01246 260261
F: 01246 260736
E: email@wcec.co.uk
www.wcec.co.uk

WCEC ARCHITECTS

JOB NO.	DRAWING NUMBER	REV
05/164	PL 19	