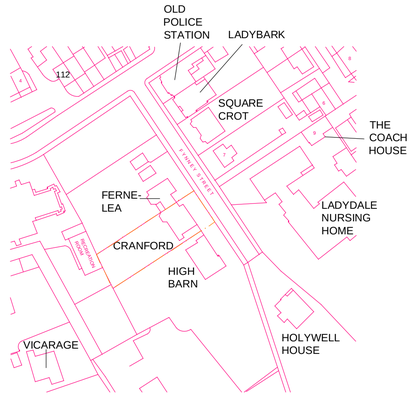

LOCATION PLAN Scale 1:1250

This drawing is copyright and may not be reproduced without our permission. No responsibility is accepted for any unauthorised alterations. Scaled dimensions should not be taken from this drawing unless authorised.
This drawing has been created in AutoCad and other programmes may not guarantee the compatibility of this file

Copyright

Revisions

		By
.	10.04.2014 First formal issue	RW

NOTE:-
DRAWING PRODUCED FROM MEASURED SURVEY

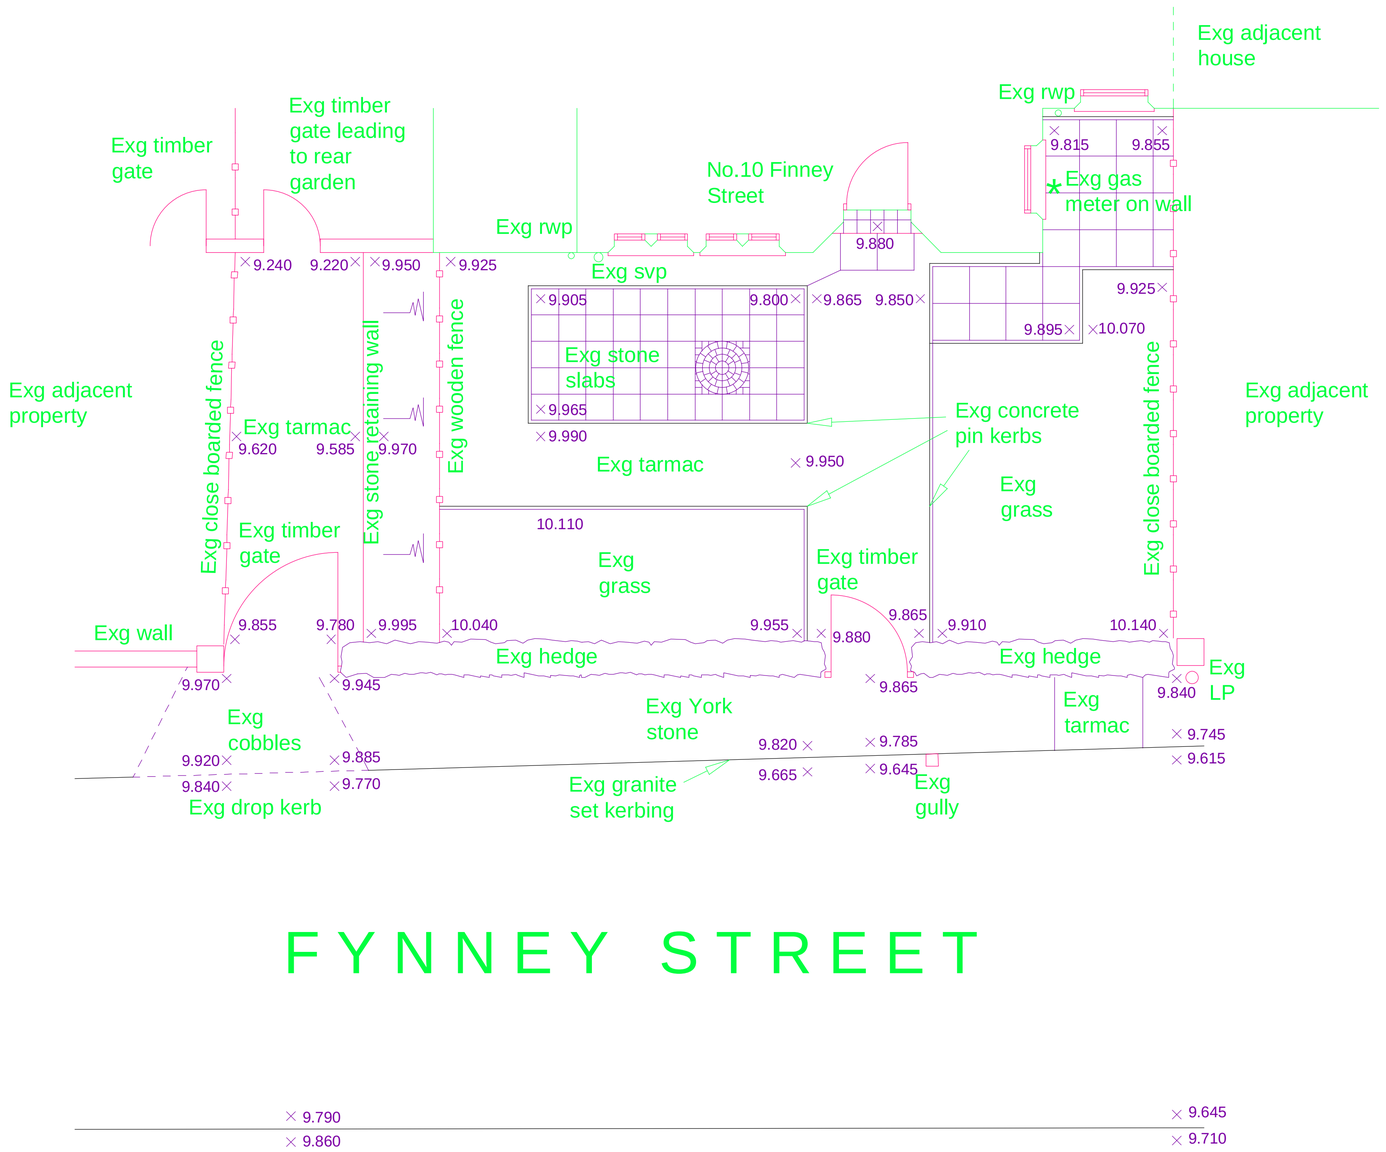

North

RESIDENTIAL ALTERATIONS - LEEK

10 5 4 3 2 1 0

Turnkey Design Partnership Ltd
Unit 1, 2 Elliott Road
Cirencester
Gloucestershire
GL7 1YS
T 01285 653 813
F 0870 705 8690
E turnkey@turnkeydesign.co.uk

Turnkey

Drawing Status: AS EXISTING

Client: Mr J Wildman

Project Client

Project: Residential Alterations
10 Fynney Street
Leek
Staffordshire, ST13 5LF

Project

Drawing Title: As Existing
Front Garden
& Location Plan

Title

Date	APR 2014
By	RW
Scale	1:50/1:1250

Drawing Number **T3700 - 150** @ A1 Revision