This version of Total CAD Converter is unregistered.

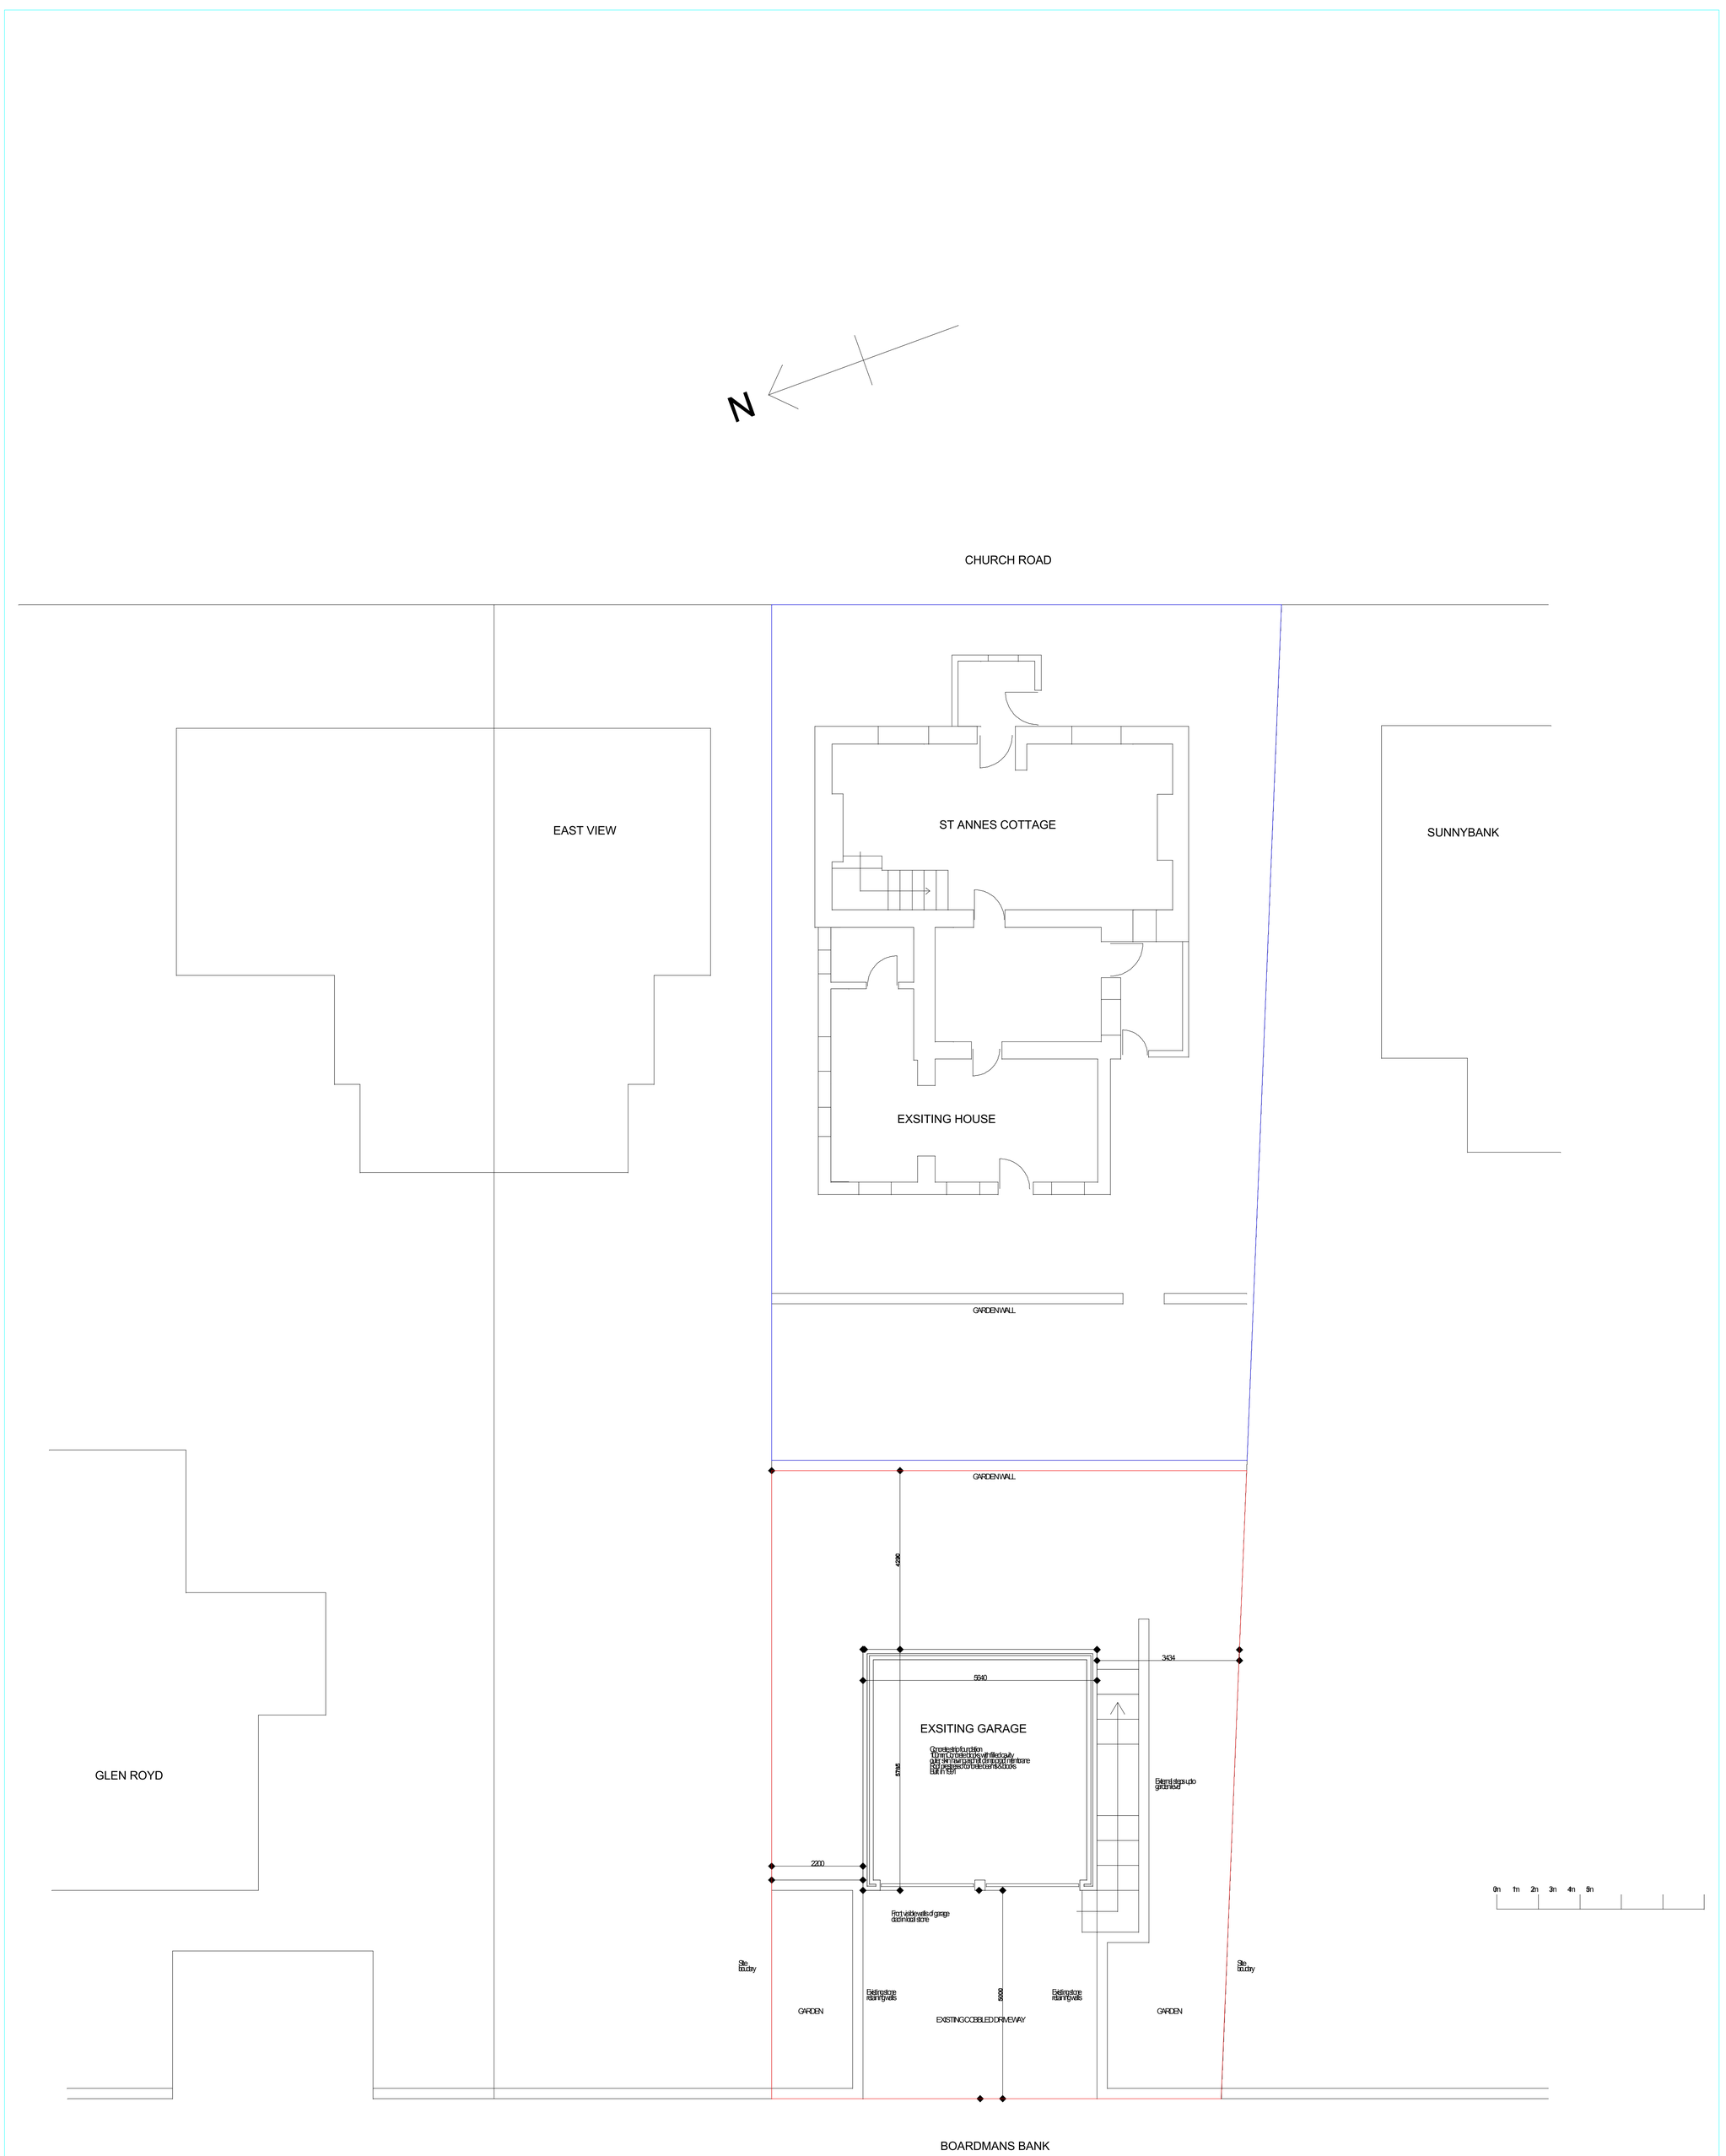

Title	Drawing	Drawing no,	Date
Dwelling to rear of St Annes Cottage	Block Layout existing	ST02	17.05.2017