This version of Total CAD Converter is unregistered.

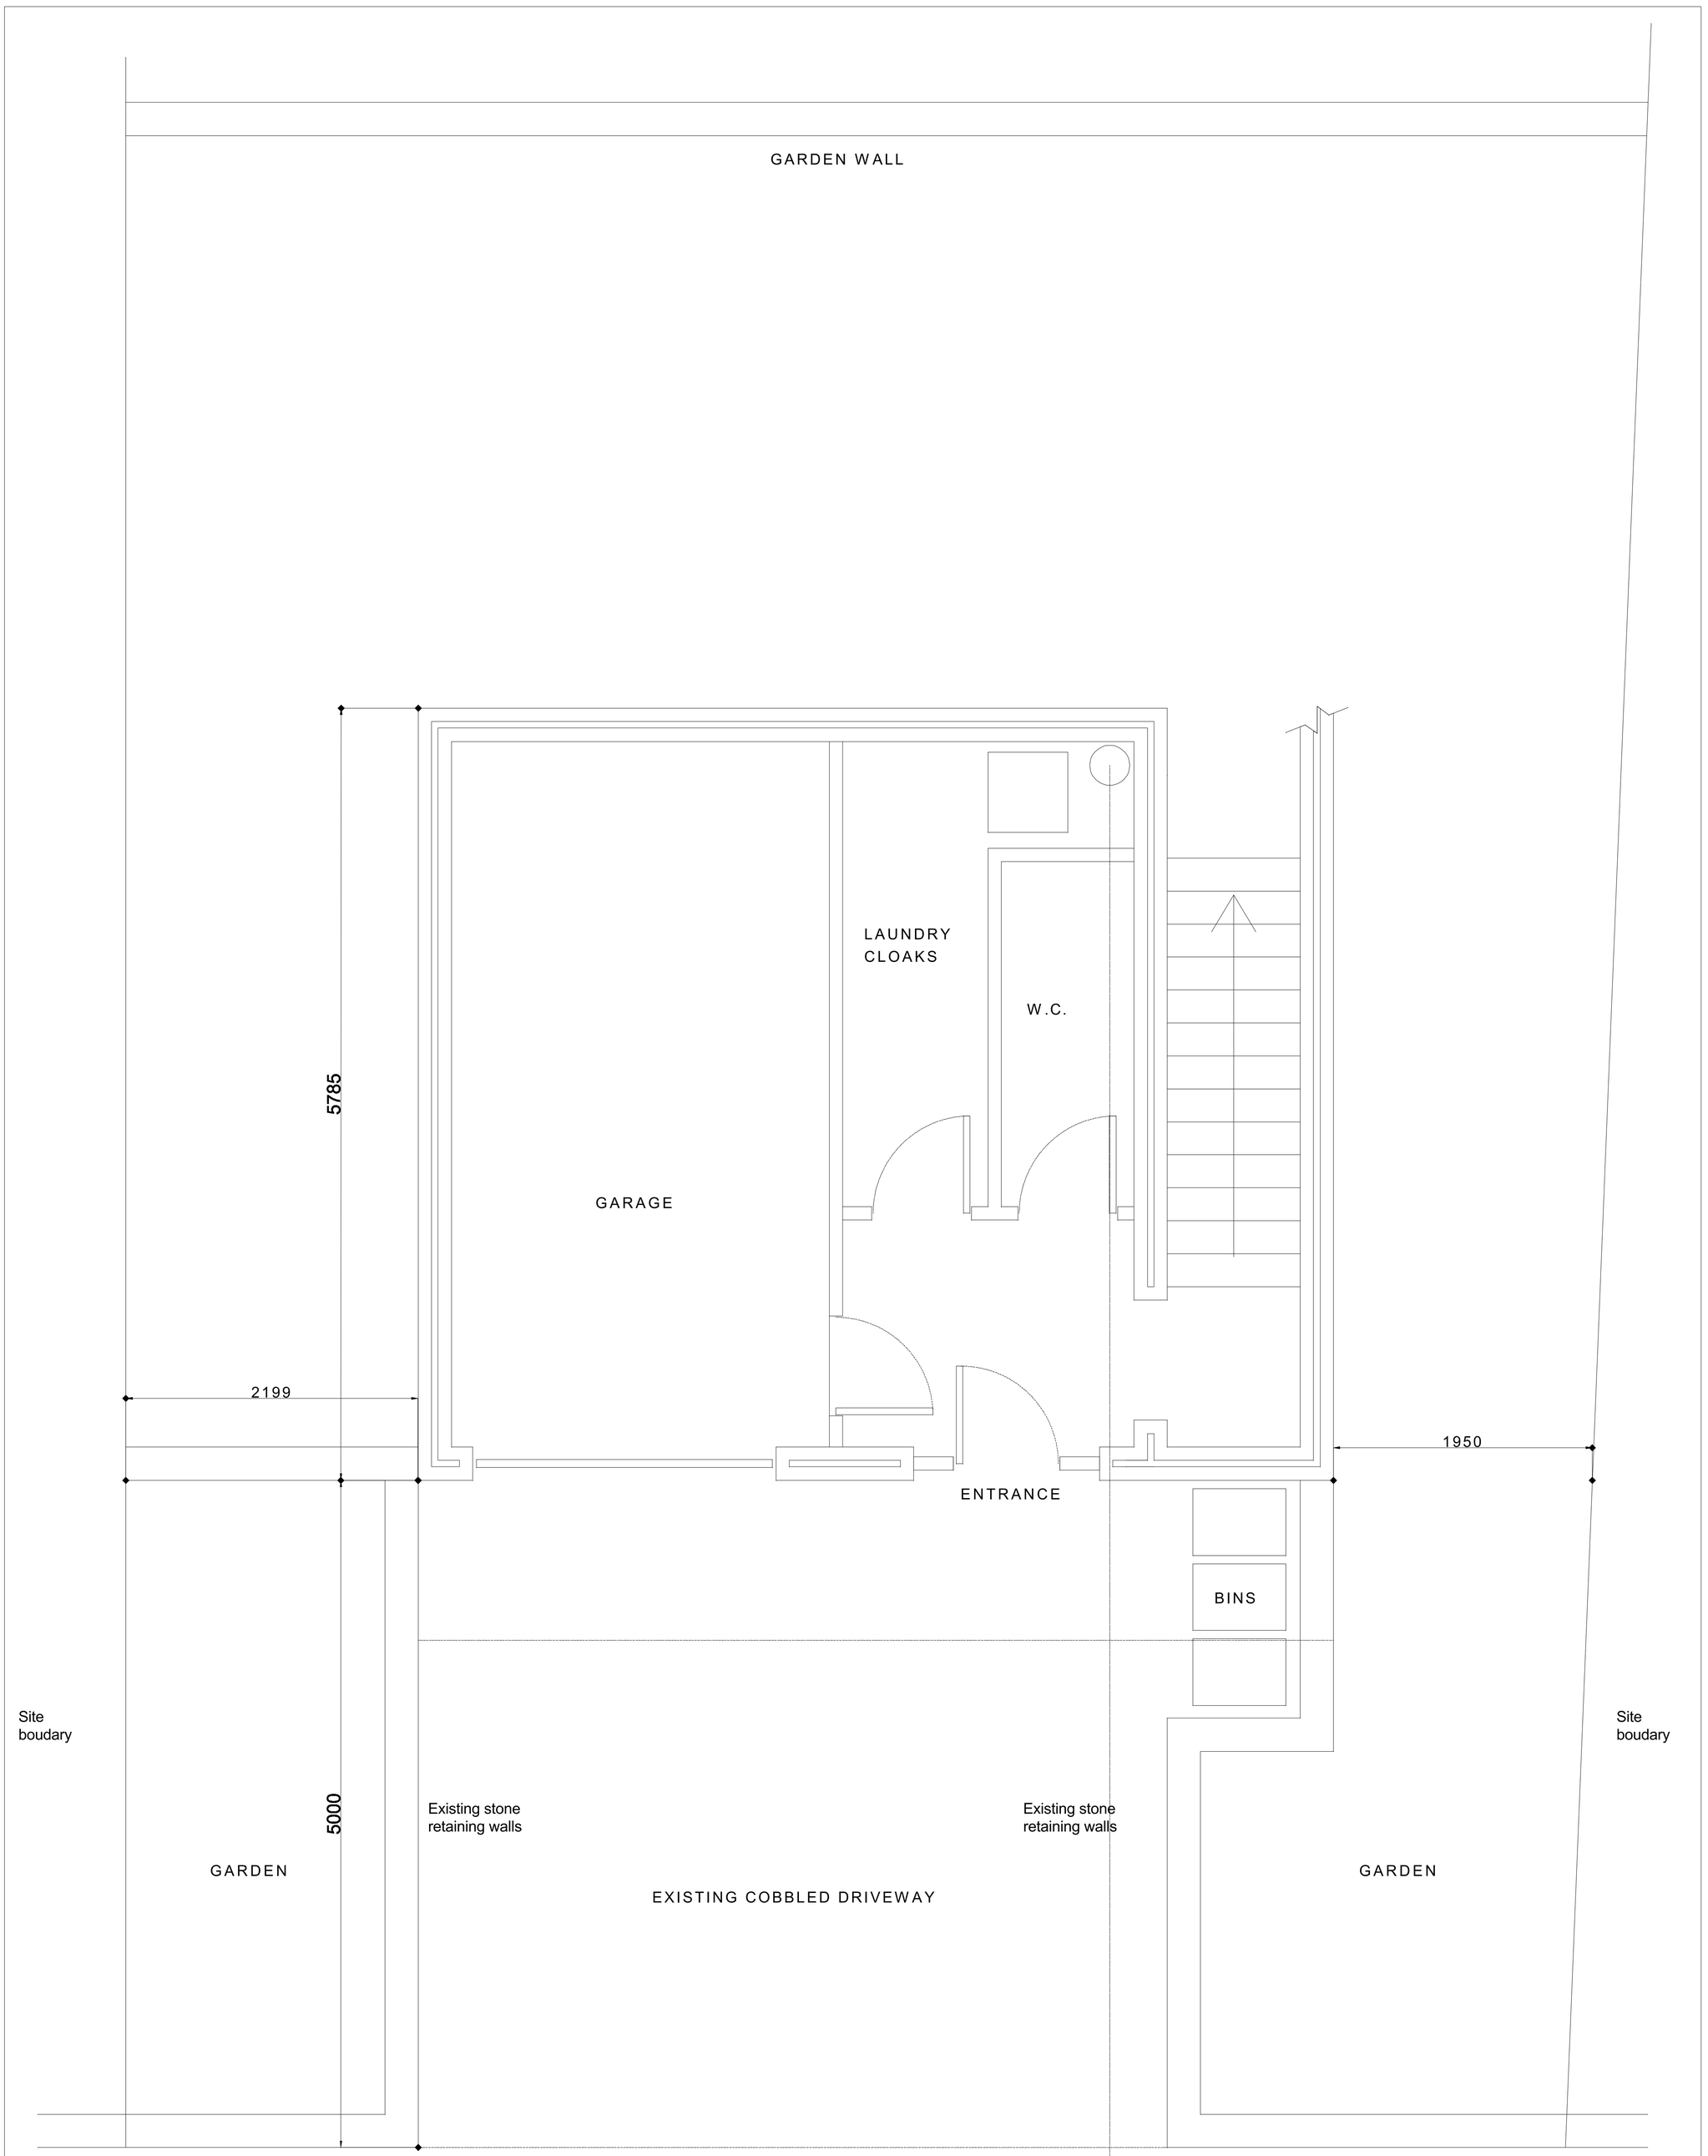

Title	Drawing	Drwg no.	Date
Dwelling to rear of St Annes Cottage	Proposed Ground Floor Scale 1:50 A4	ST03	17.05.2017