
This version of Total CAD Converter is unregistered.

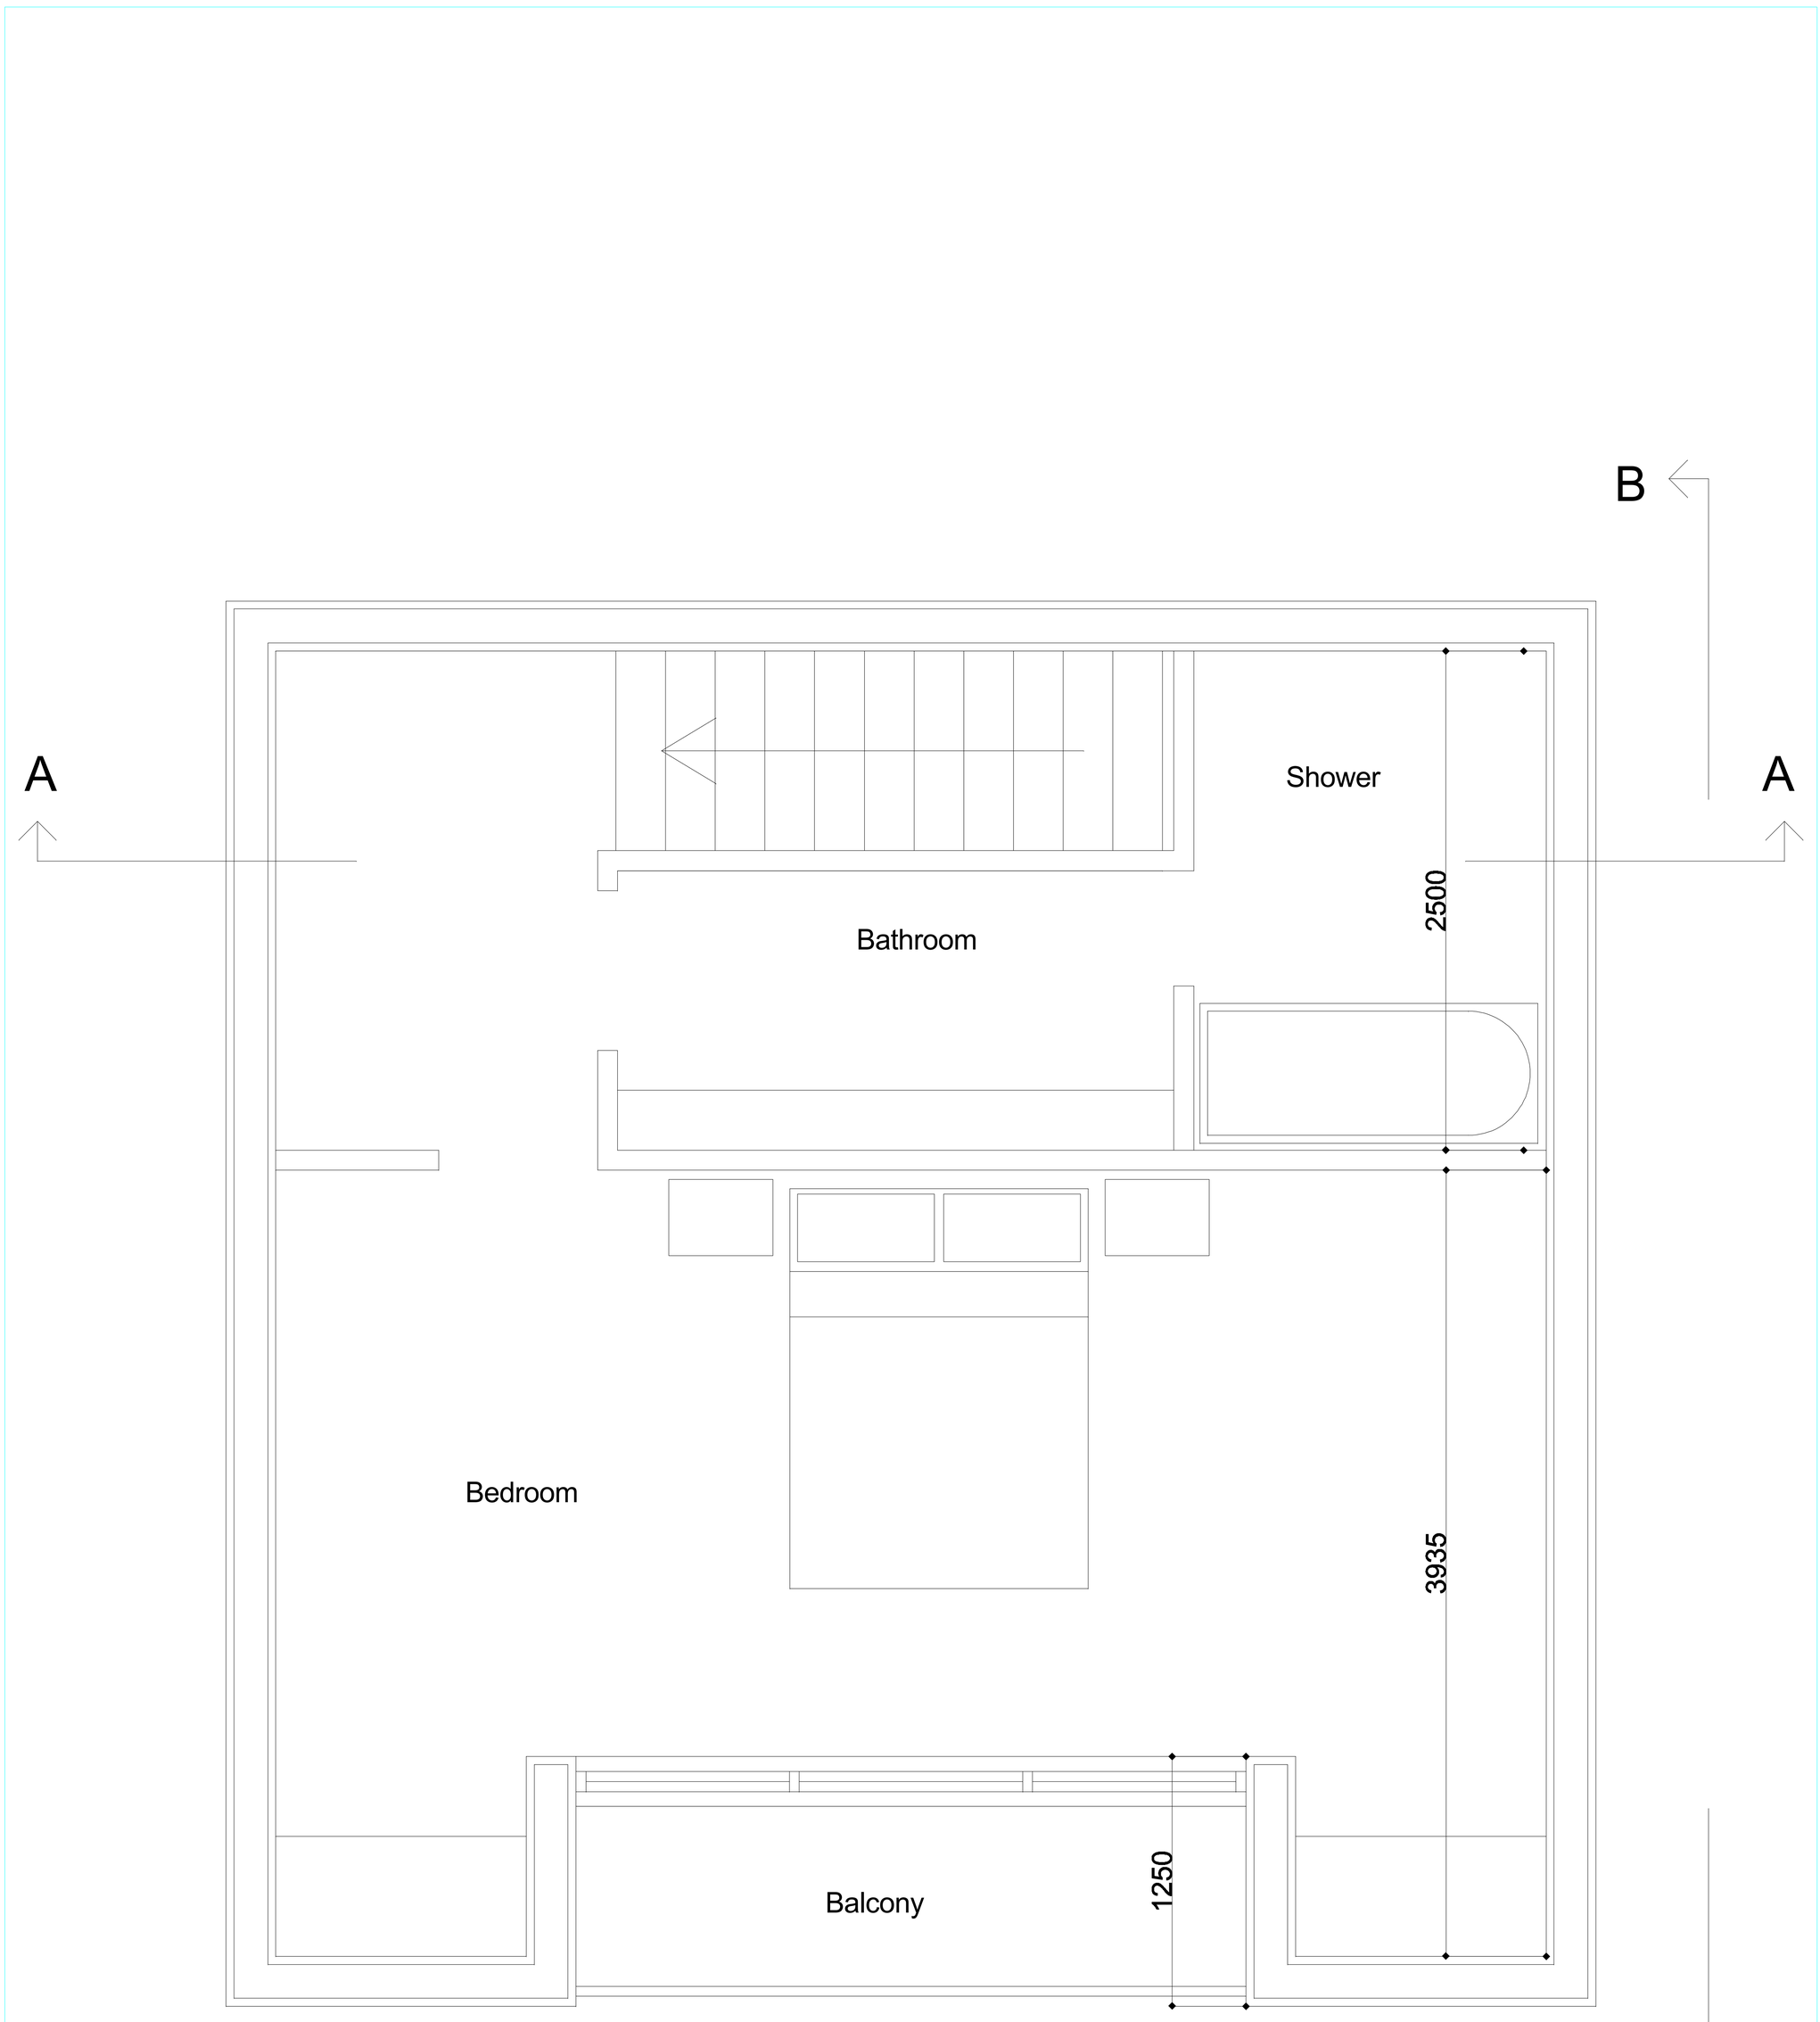

2ND FLOOR/ROOF

Title Dwelling to rear of St Annes Cottage	Drawing Proposed Second Floor Scale 1:50 A4	Drwg no. St05	Date 17.05.2017