This version of Total CAD Converter is unregistered.

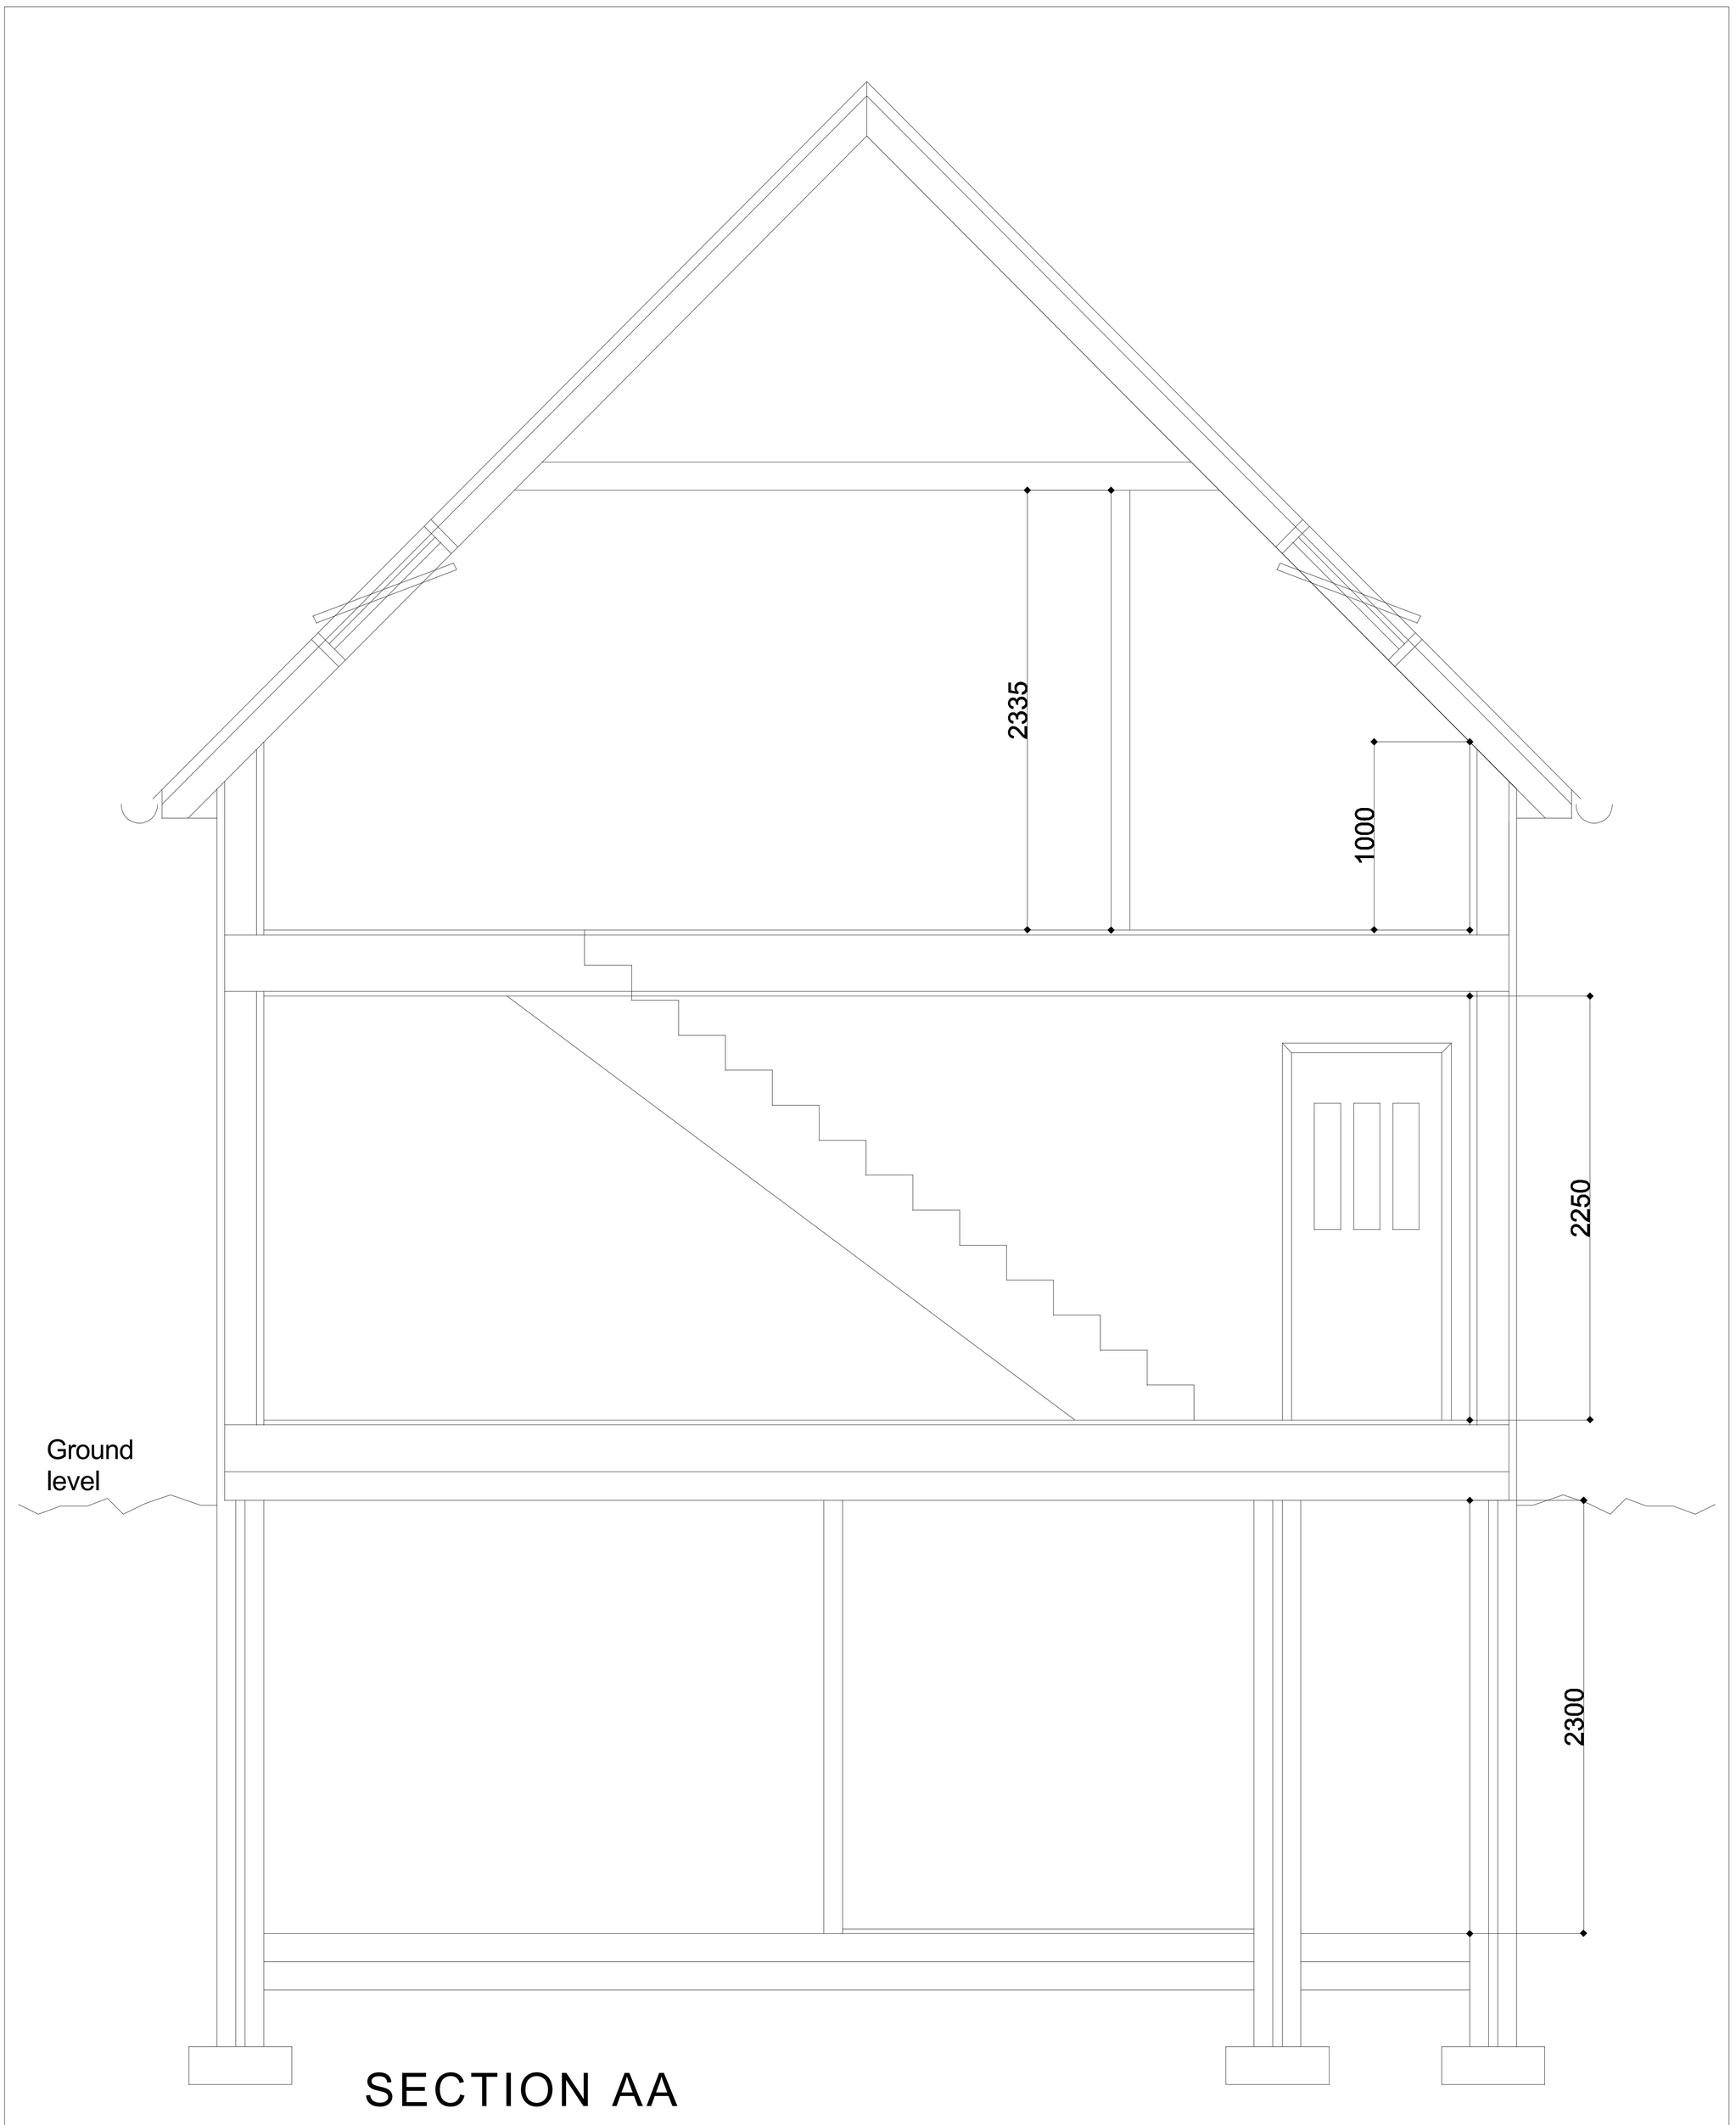

SECTION AA

Title Dwelling to rear of St Annes Cottage	Drawing Section AA Scale 1:50 A4	Drwg no. St06	Date 17.05.2017