This version of Total CAD Converter is unregistered.

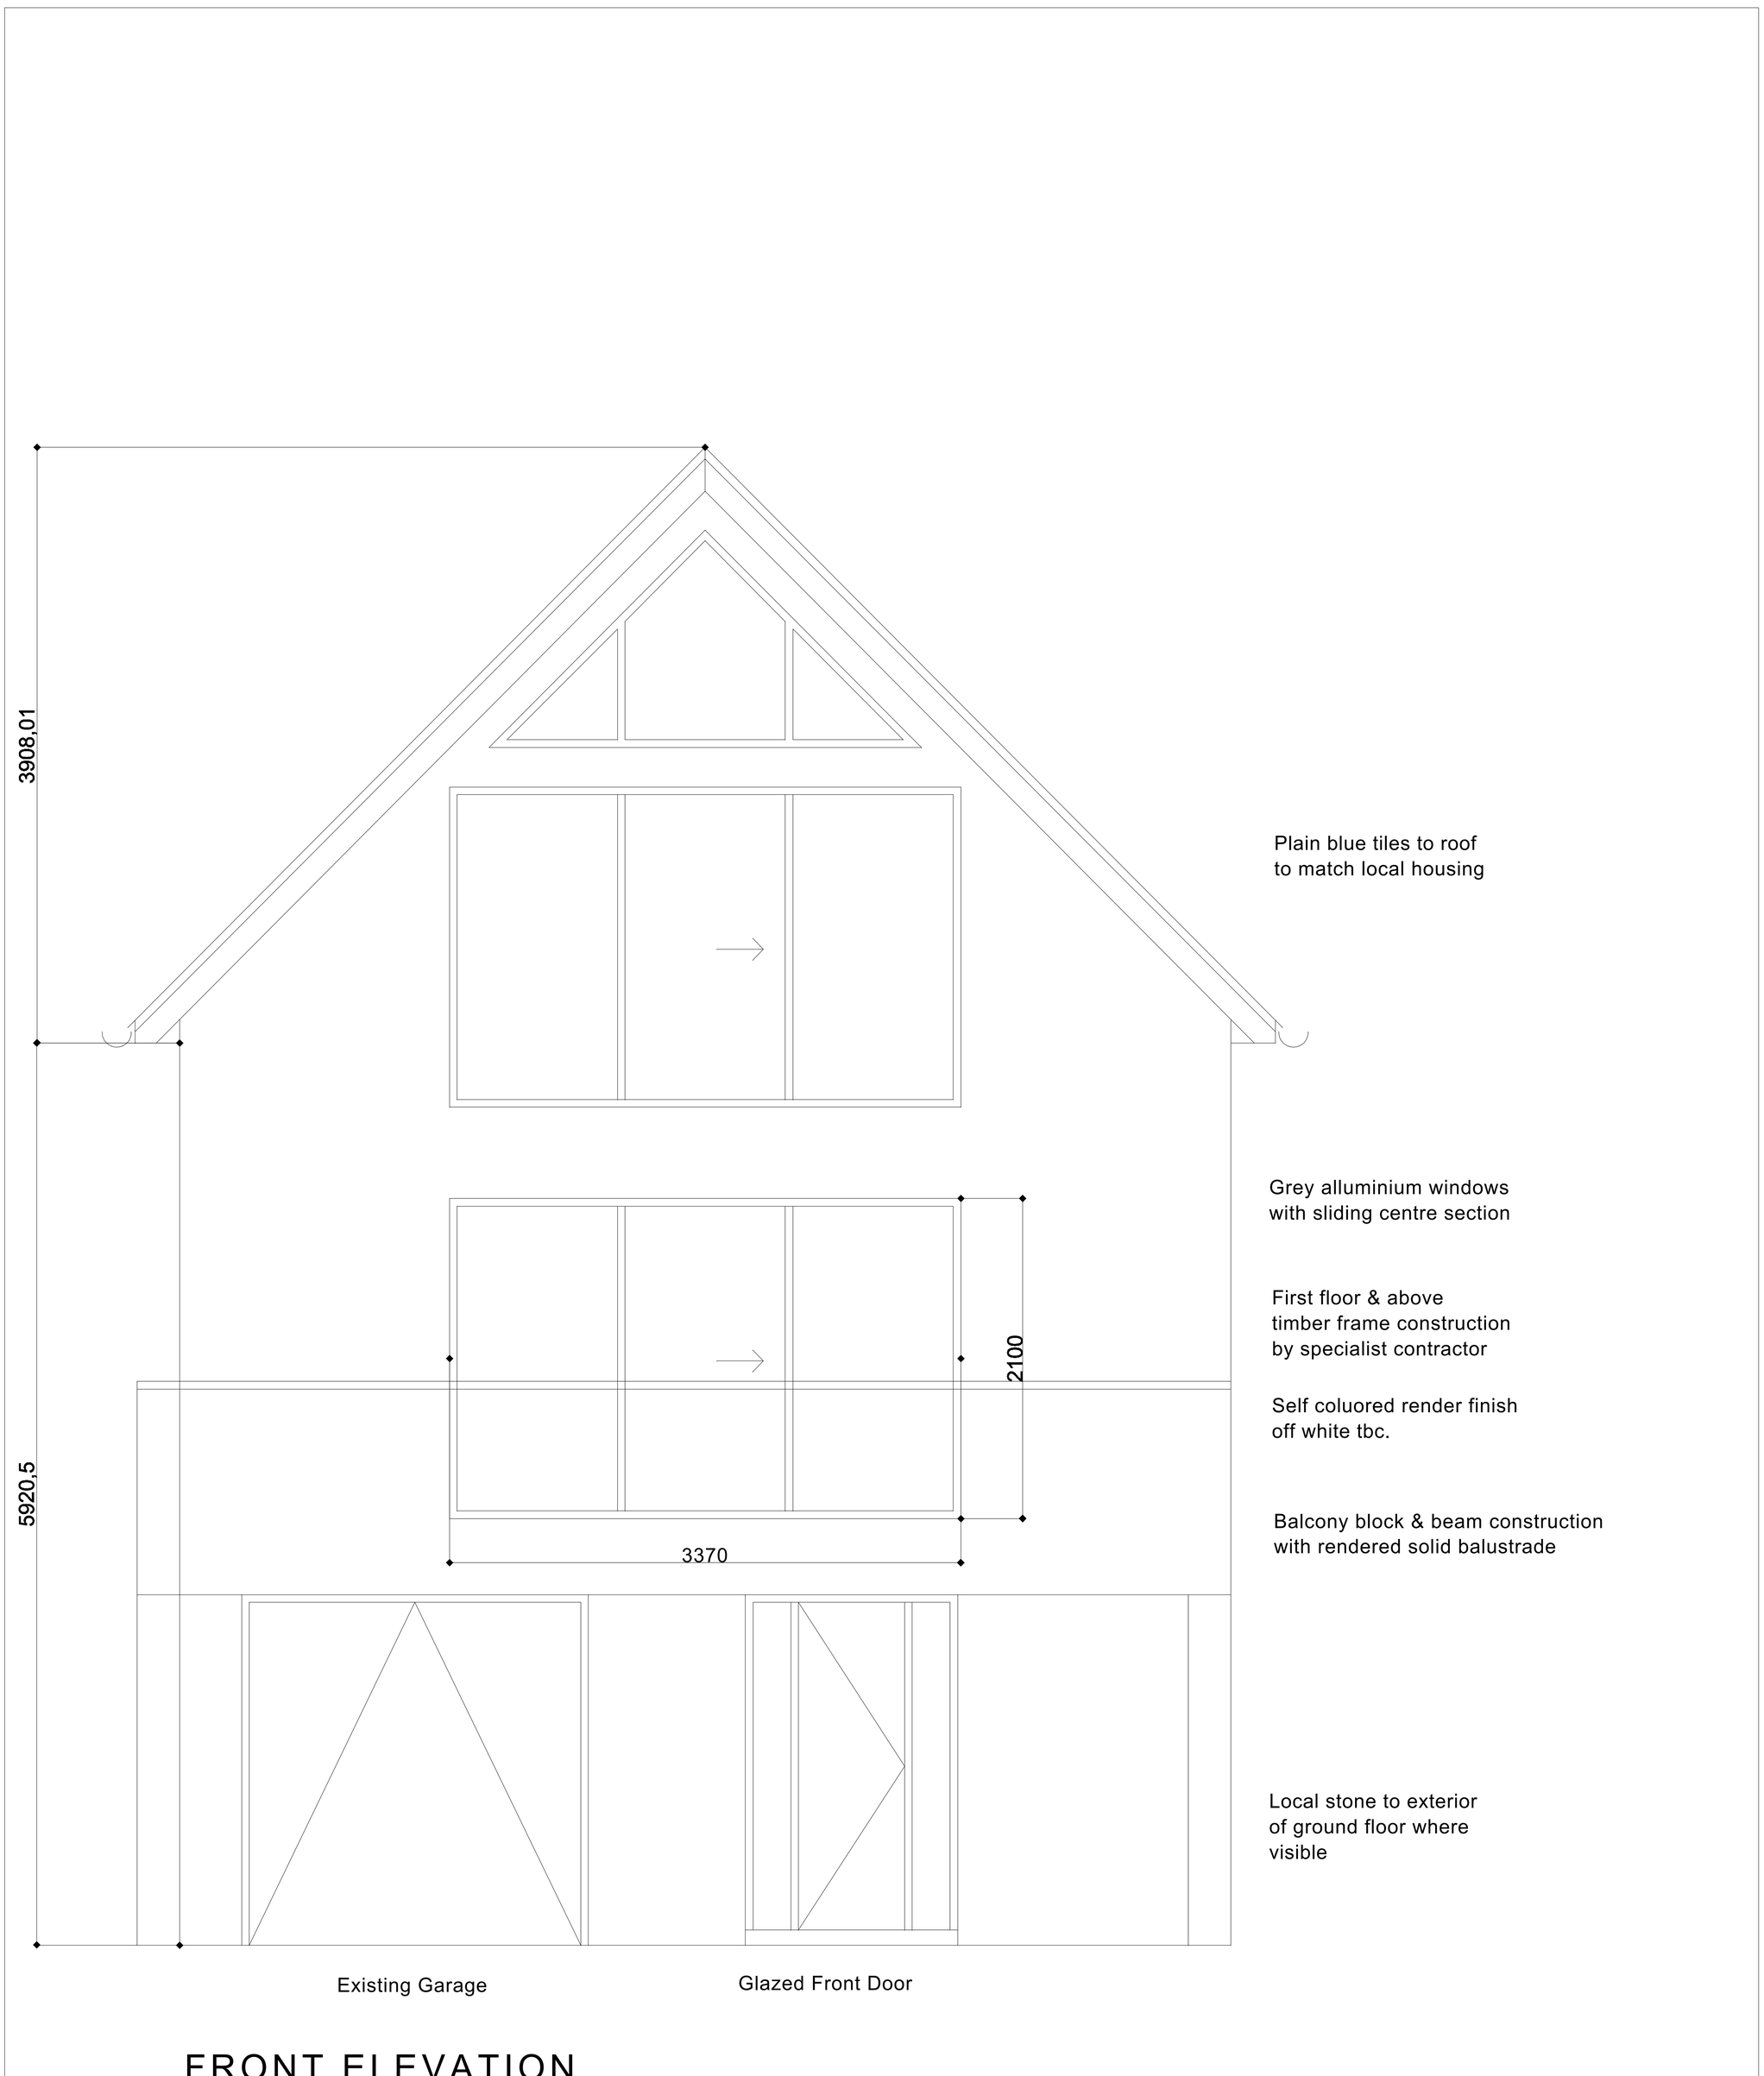

Plain blue tiles to roof
to match local housing

Grey alluminium windows
with sliding centre section

First floor & above
timber frame construction
by specialist contractor

Self coluored render finish
off white tbc.

Balcony block & beam construction
with rendered solid balustrade

Local stone to exterior
of ground floor where
visible

FRONT ELEVATION

Title	Drawing	Drwg no.	Date
Dwelling to rear of St Annes Cottage	Front Elevation Scale 1:50 A4	ST07	17.05.2017