This drawing is copyright and should not be reproduced without the permission of Building Design Service

Sheet size A1



PROPOSED FRONT ELEVATION



PROPOSED SIDE ELEVATION



PROPOSED REAR ELEVATION

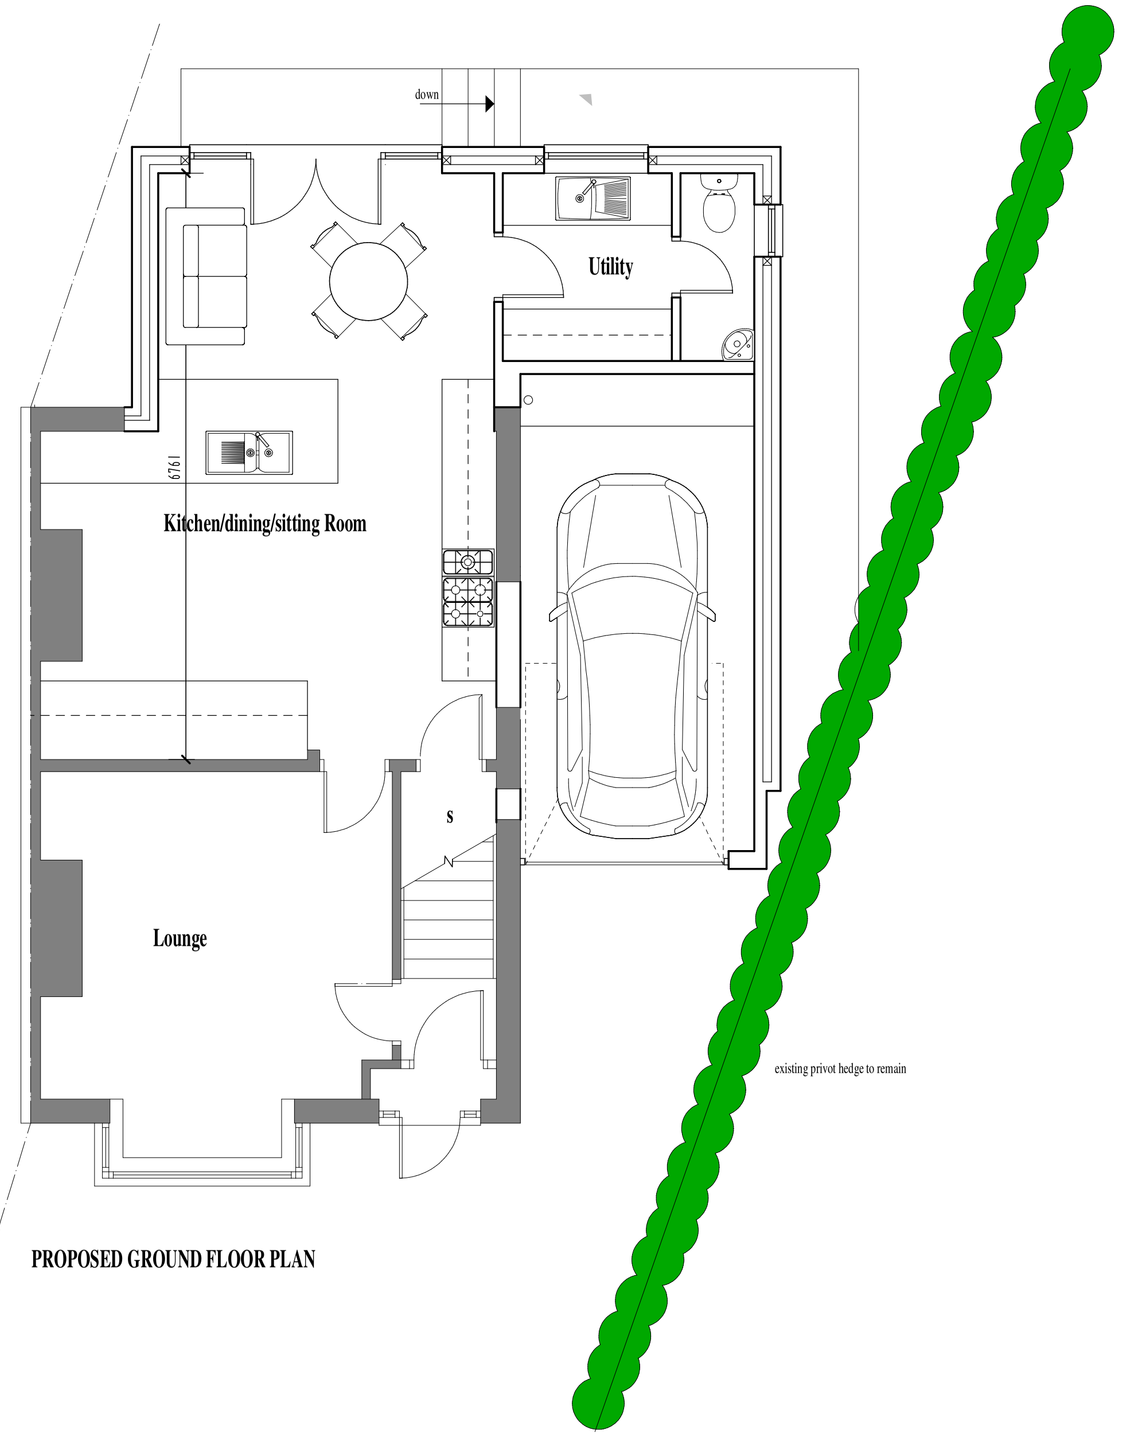

PROPOSED GROUND FLOOR PLAN

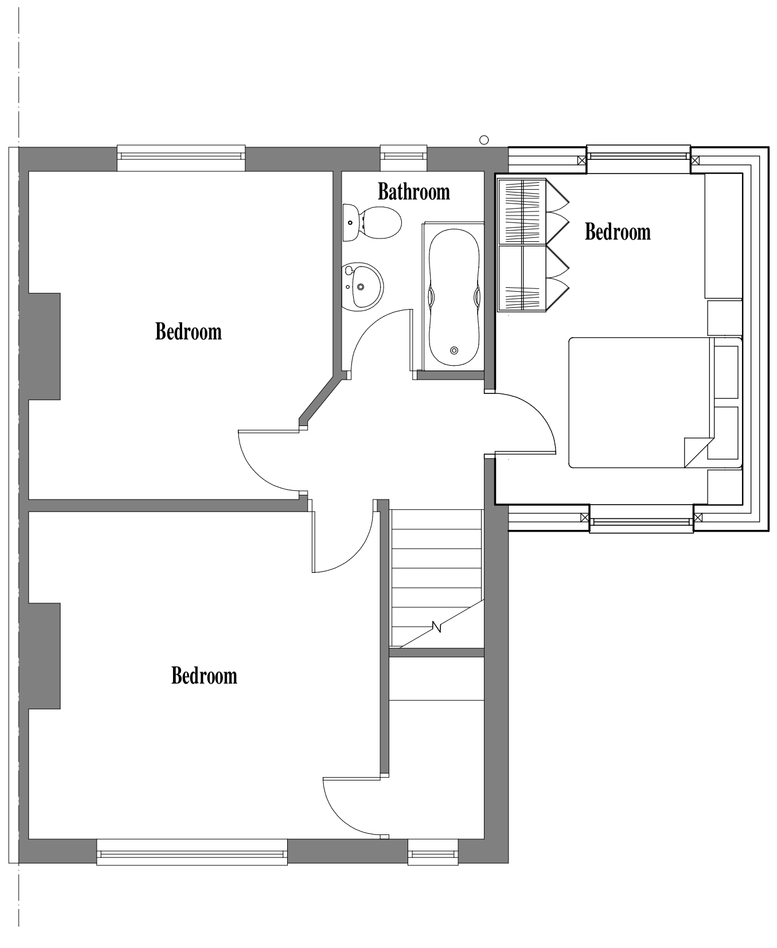

PROPOSED FIRST FLOOR PLAN

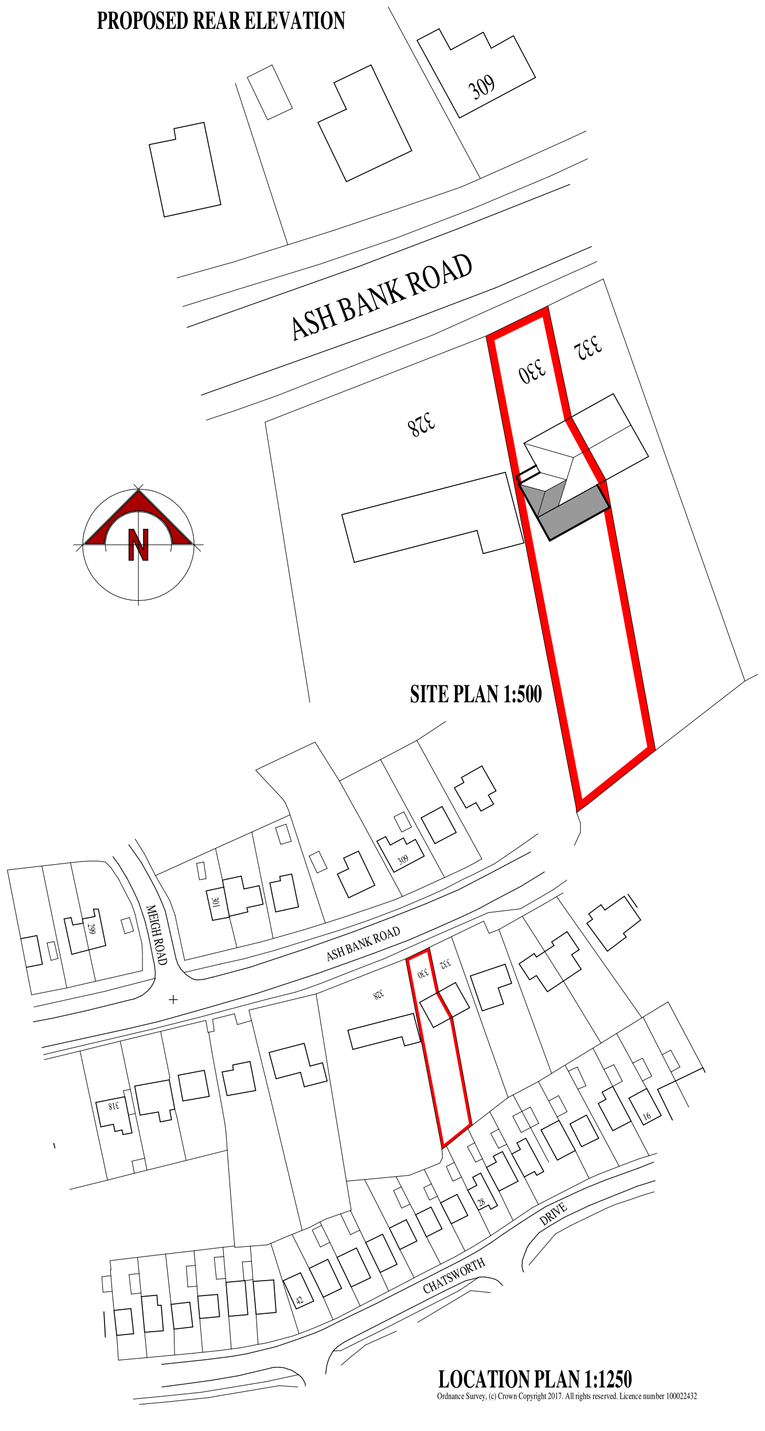

SITE PLAN 1:500

LOCATION PLAN 1:1250

Ordnance Survey, (c) Crown Copyright 2017. All rights reserved. Licence number 100022432

Building Design

CIAT Registered Practice

TITLE

PROPOSED EXTENSIONS AT
330 ASH BANK ROAD
WERRINTON
STOKE-ON-TRENT
ST9 0JS

CLIENT

MR. & MRS D. TATTON

DRAWING NO.

PLANNING 1

SCALE
1:50

DATE
APRIL 2017

B. BLAKEMAN CIAT
15A, WHITMORE ROAD, NEWCASTLE,
STAFFORDSHIRE. ST5 3LY
TEL/FAX 01782 632911