This drawing is copyright and should not be reproduced without the permission of Building Design Service

Sheet size A1

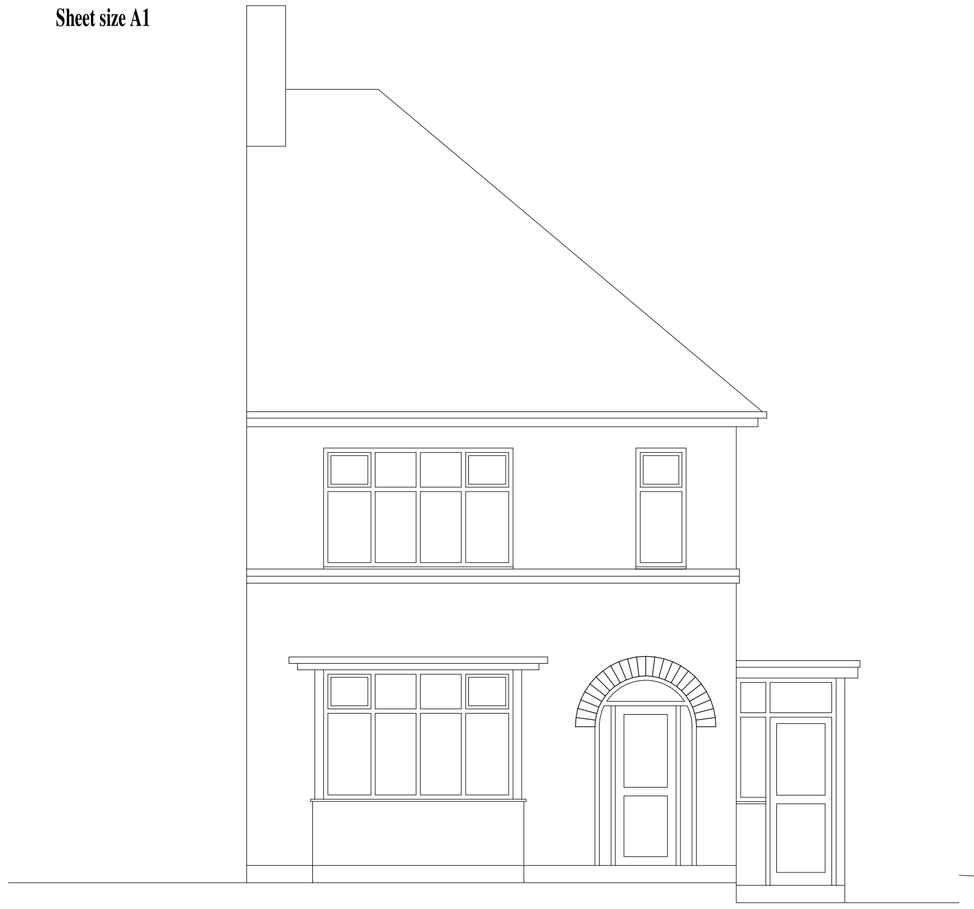

EXISTING FRONT ELEVATION

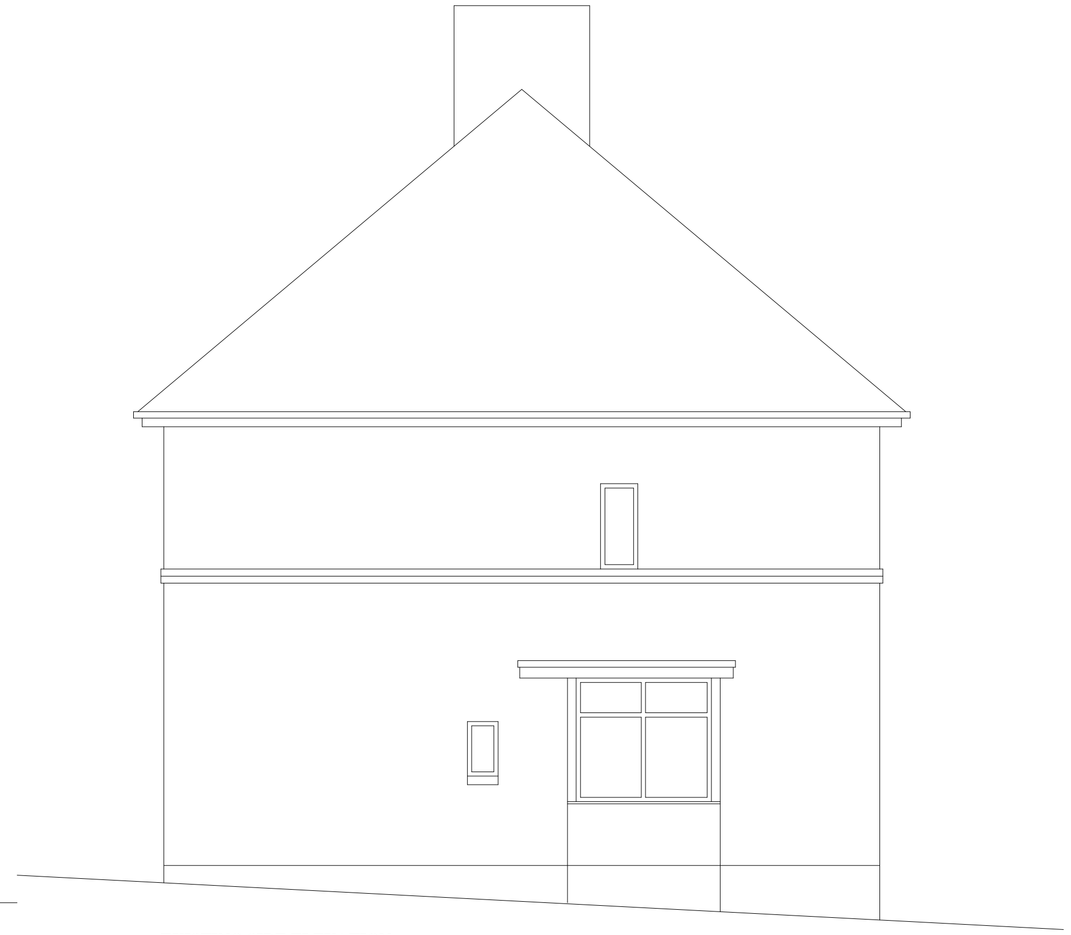

EXISTING SIDE ELEVATION



EXISTING REAR ELEVATION

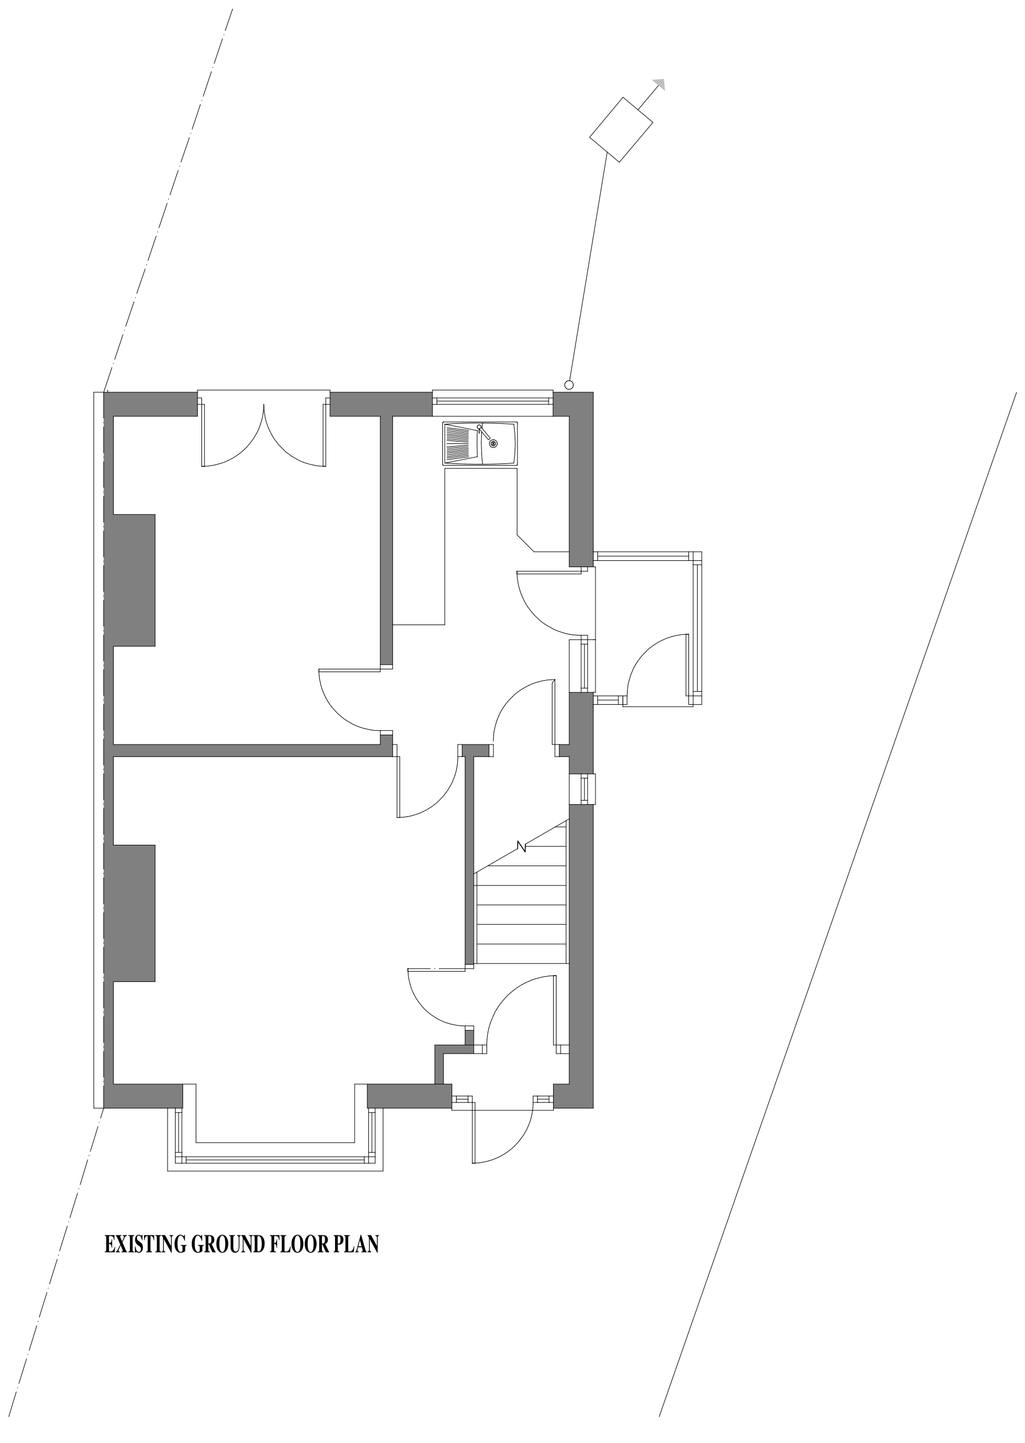

EXISTING GROUND FLOOR PLAN

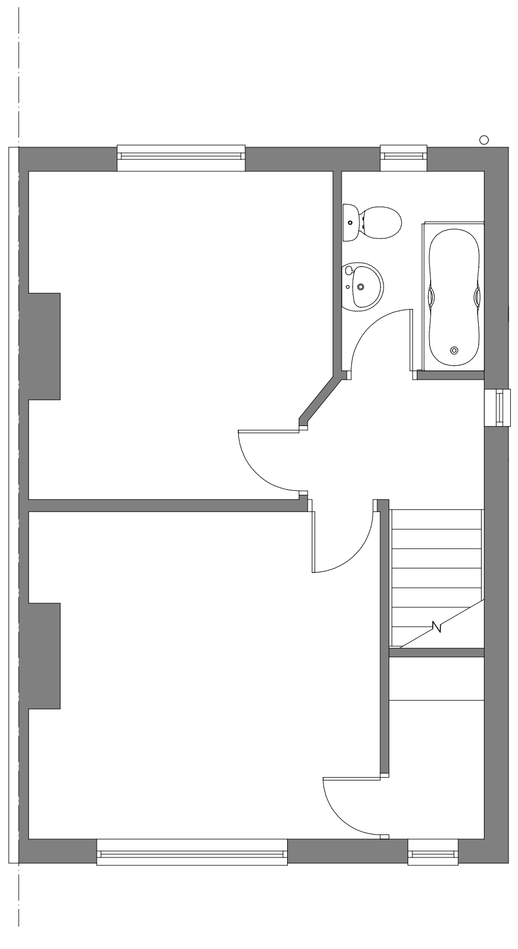

EXISTING FIRST FLOOR PLAN

Building Design

CIAT
Registered Practice

TITLE

PROPOSED EXTENSIONS AT
330 ASH BANK ROAD
WERRINTON
STOKE-ON-TRENT
ST9 0JS

CLIENT

MR. & MRS D. TATTON

DRAWING NO.

SURVEY AS EXISTING

SCALE
1:50

DATE
APRIL 2017

B. BLAKEMAN CIAT

15A, WHITMORE ROAD, NEWCASTLE,,
STAFFORDSHIRE. ST5 3LY
TEL/FAX 01782 632911