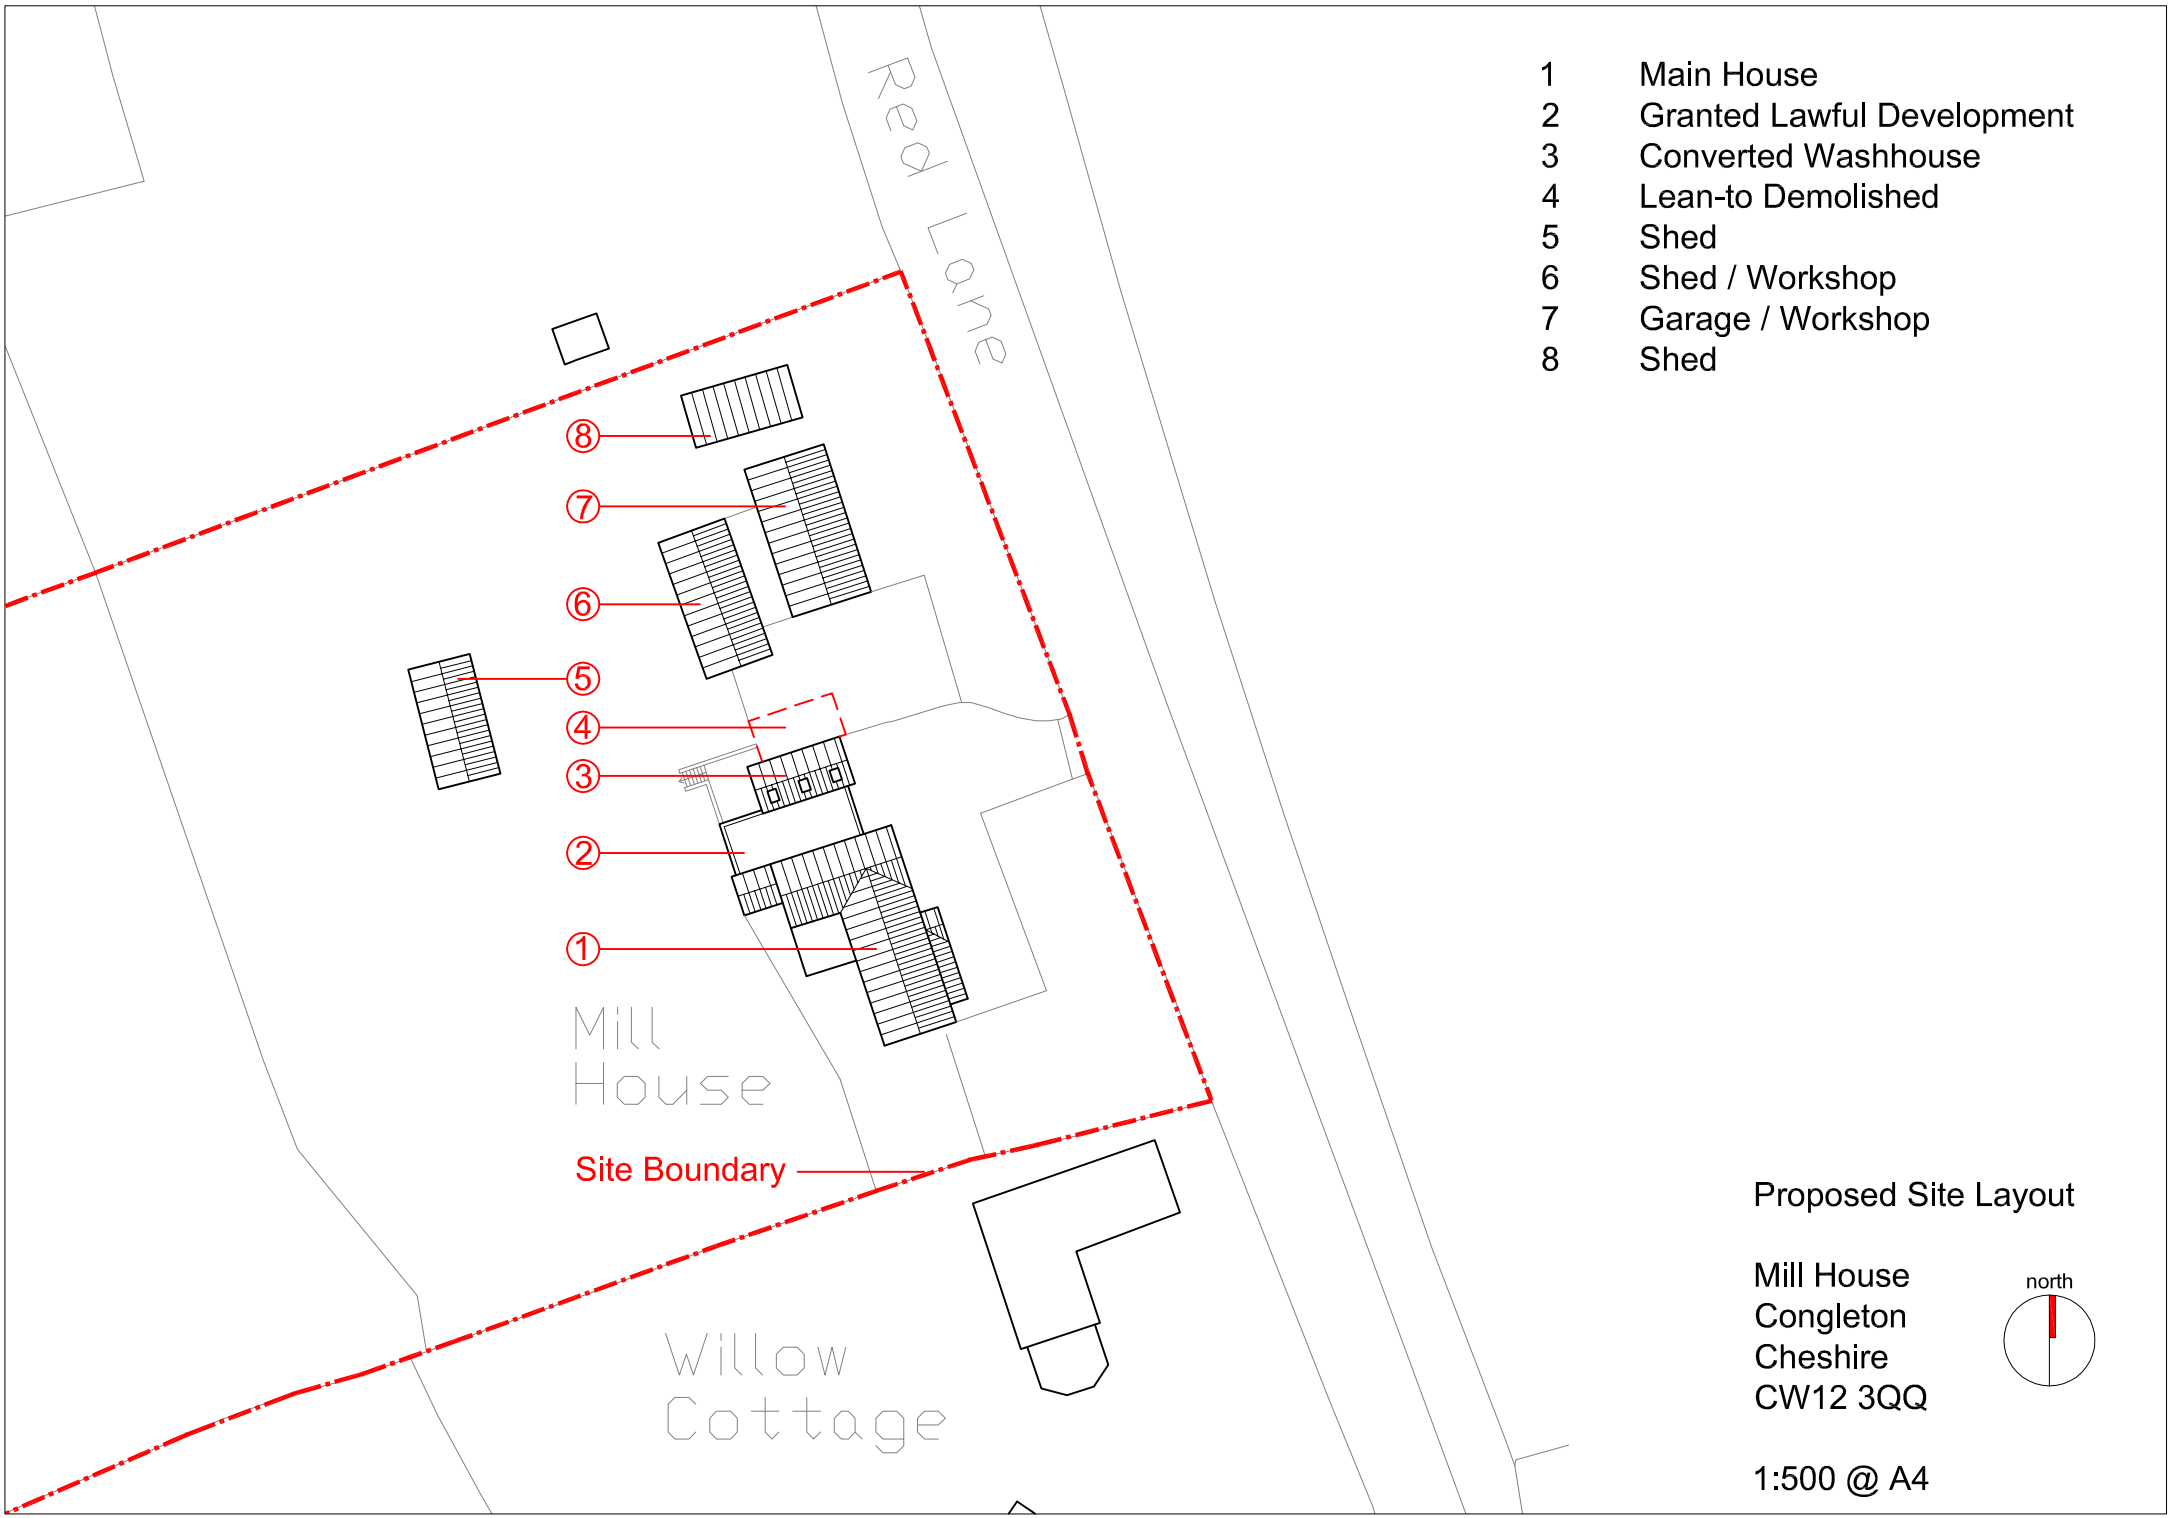


1 Main House
2 Granted Lawful Development
3 Converted Washhouse
4 Lean-to Demolished
5 Shed
6 Shed / Workshop
7 Garage / Workshop
8 Shed

Proposed Site Layout

Mill House
Congleton
Cheshire
CW12 3QQ

north

1:500 @ A4