


FLOOR PLAN

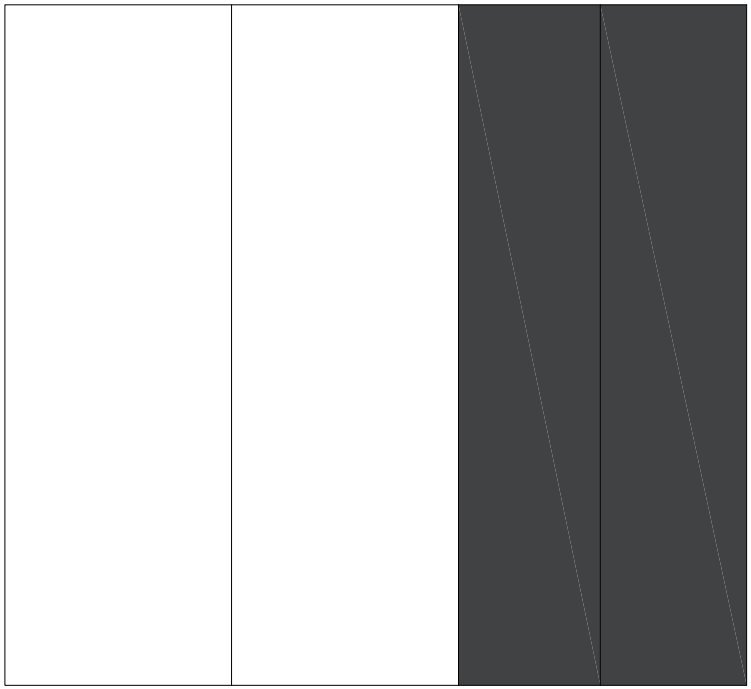


SIDE ELEVATION

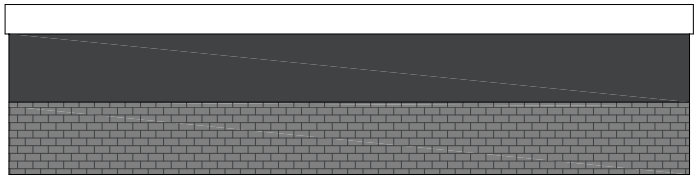

FRONT ELEVATION

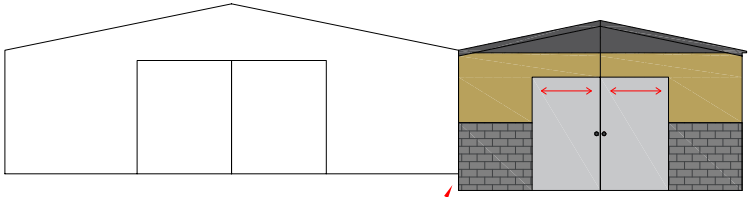

REAR ELEVATION

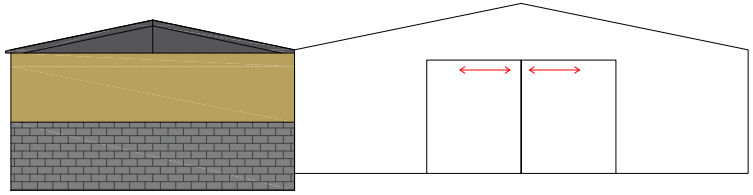

SCALE 1:200

SCALE BAR METERS 0 1 2

PLANNING

PROJECT:
WILLOW DALE FARM
WETLEY ROCKS
PROPOSED SHED EXTENSION

TITLE: PLANS AND ELEVATIONS AS PROPOSED

DWG NO. 001800 002