

Site Plan – Scale 1:200

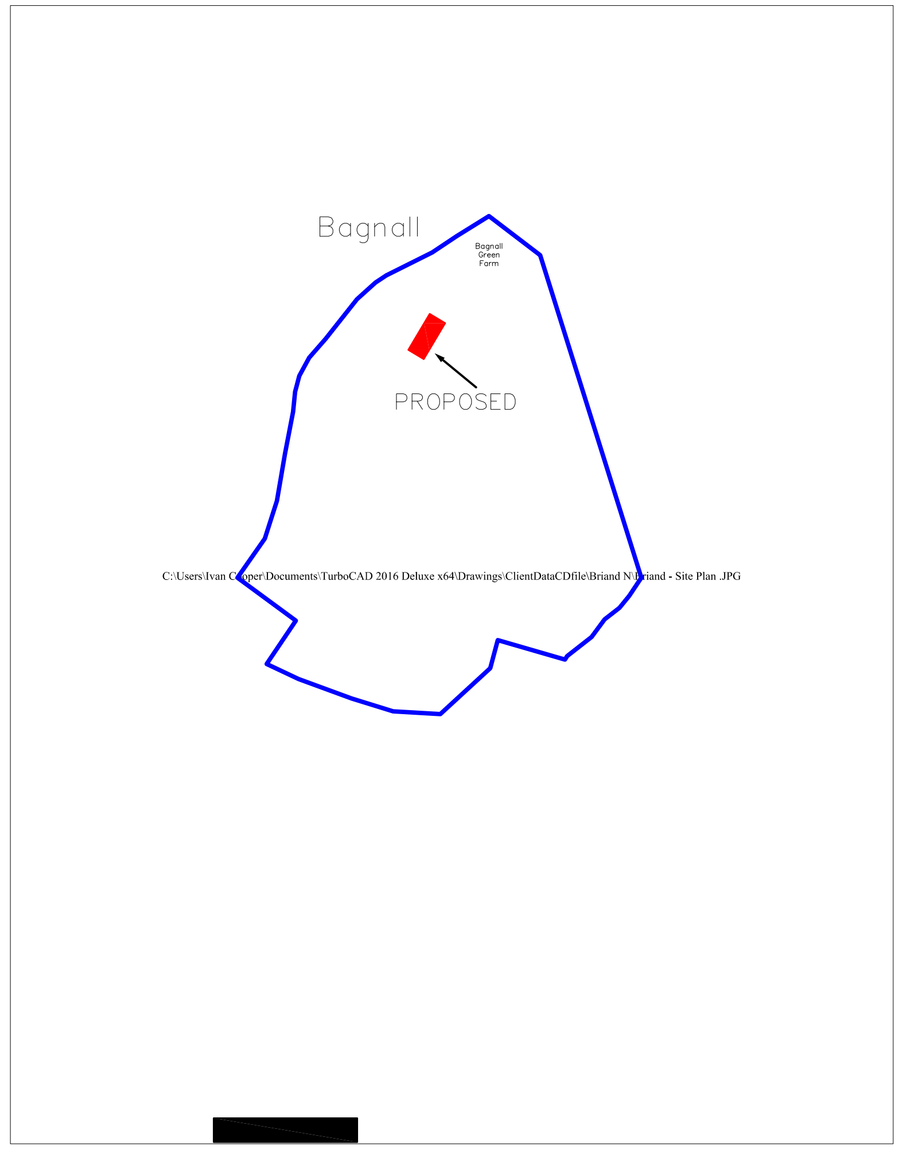

Location Plan – Scale 1:2500

0 1000 2000 3000 4000 5000 6000 8000 10000 20000

Original Paper Copy "A1"

This drawing is not a contractual/contractual specification, and is intended for planning purposes only.
Please refer to individual contractors written specifications and details for contractual details.

All work must conform with Planning, Building Control and CDM Regulations. Dimensions to be checked on site prior to commencement of work.
E&OE

REV	REVISION	DATE	BY

Ivan J. Cooper (Moorside) Ltd
Architectural and Engineering Design
Cauldon Lowe, Stoke on Trent, ST10 3ET.
Phone 01538 702738

CLIENT
N Briand

CONTRACT
Bagnall Green Farm
The Green
Bagnall
ST9 9JR

TITLE
Proposed Agricultural Building
Location & Site Plans

CONTRACT No	K Wainman Associates
SCALES 1:200, 1:2500	
DATE 23/05/17	DRAWN ijc

DRAWING NUMBER
3595–01