

S E Elevation

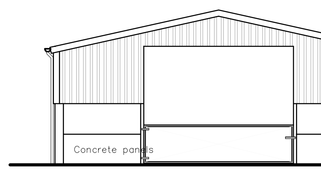

S W Elevation

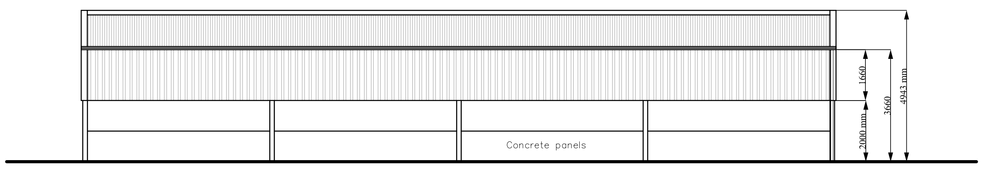

N W Elevation

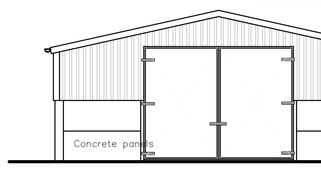

N E Elevation

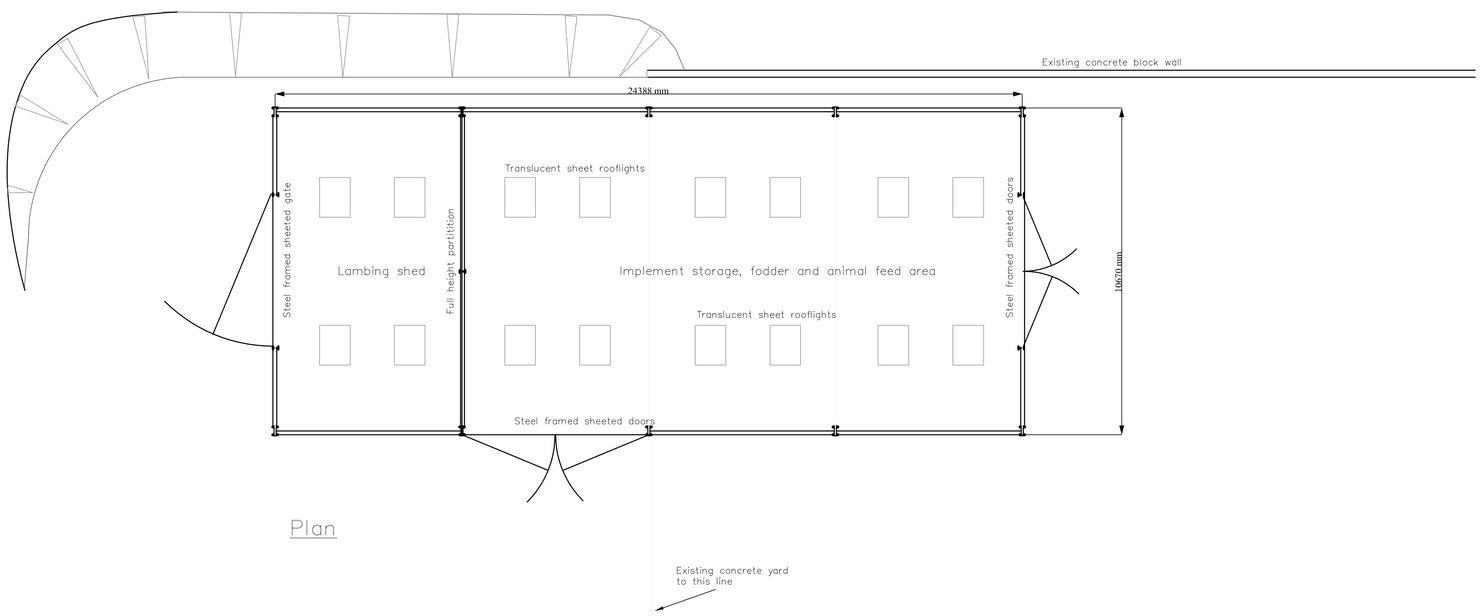

Plan

Existing concrete yard
to this line

0 500 1000 2000 3000 4000 5000 6000 7000 8000 9000 10000

Original Paper Copy "A1"

Steel Frames Agricultural
Outline Specification

Structural Steelwork:
To be designed to BS5502

Roof Cladding:
Box profile PVC plastisol coat
steel sheets 0.7 thick Incorpo
Coloured to local authority ap

Vertical Cladding:
Box profile PVC plastisol coat
steel sheets 0.5 thick and col
local authority approval.
Pre-stressed concrete panels

Eaves Gutters:
150 PVC gutters with 75 PVC