Copyright of this drawing is vested in the Architect and it must not be copied or reproduced without consent. Figured dimensions only are to be taken from this drawing. All contractors must visit the site and be responsible for taking and checking all dimensions relative to their work. Hewitt&Carr Architects Ltd are to be advised of any variation between drawings and site conditions.
DO NOT SCALE OFF THIS DRAWING.....IF IN DOUBT ASK

Rev.	Drawn	Comments	Date



Elevation to Millhouse Drive scale 1:50 at A1

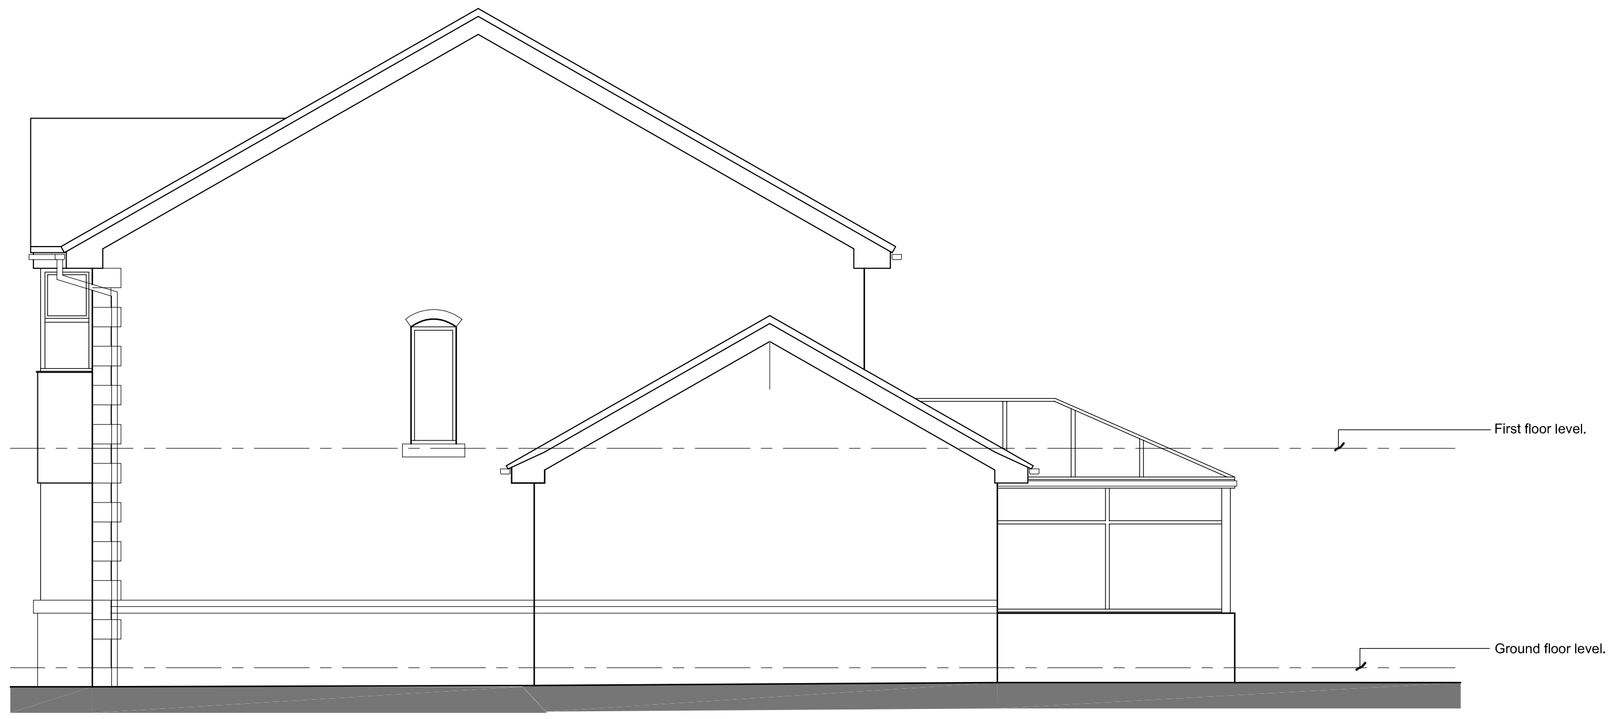

Side elevation scale 1:50 at A1

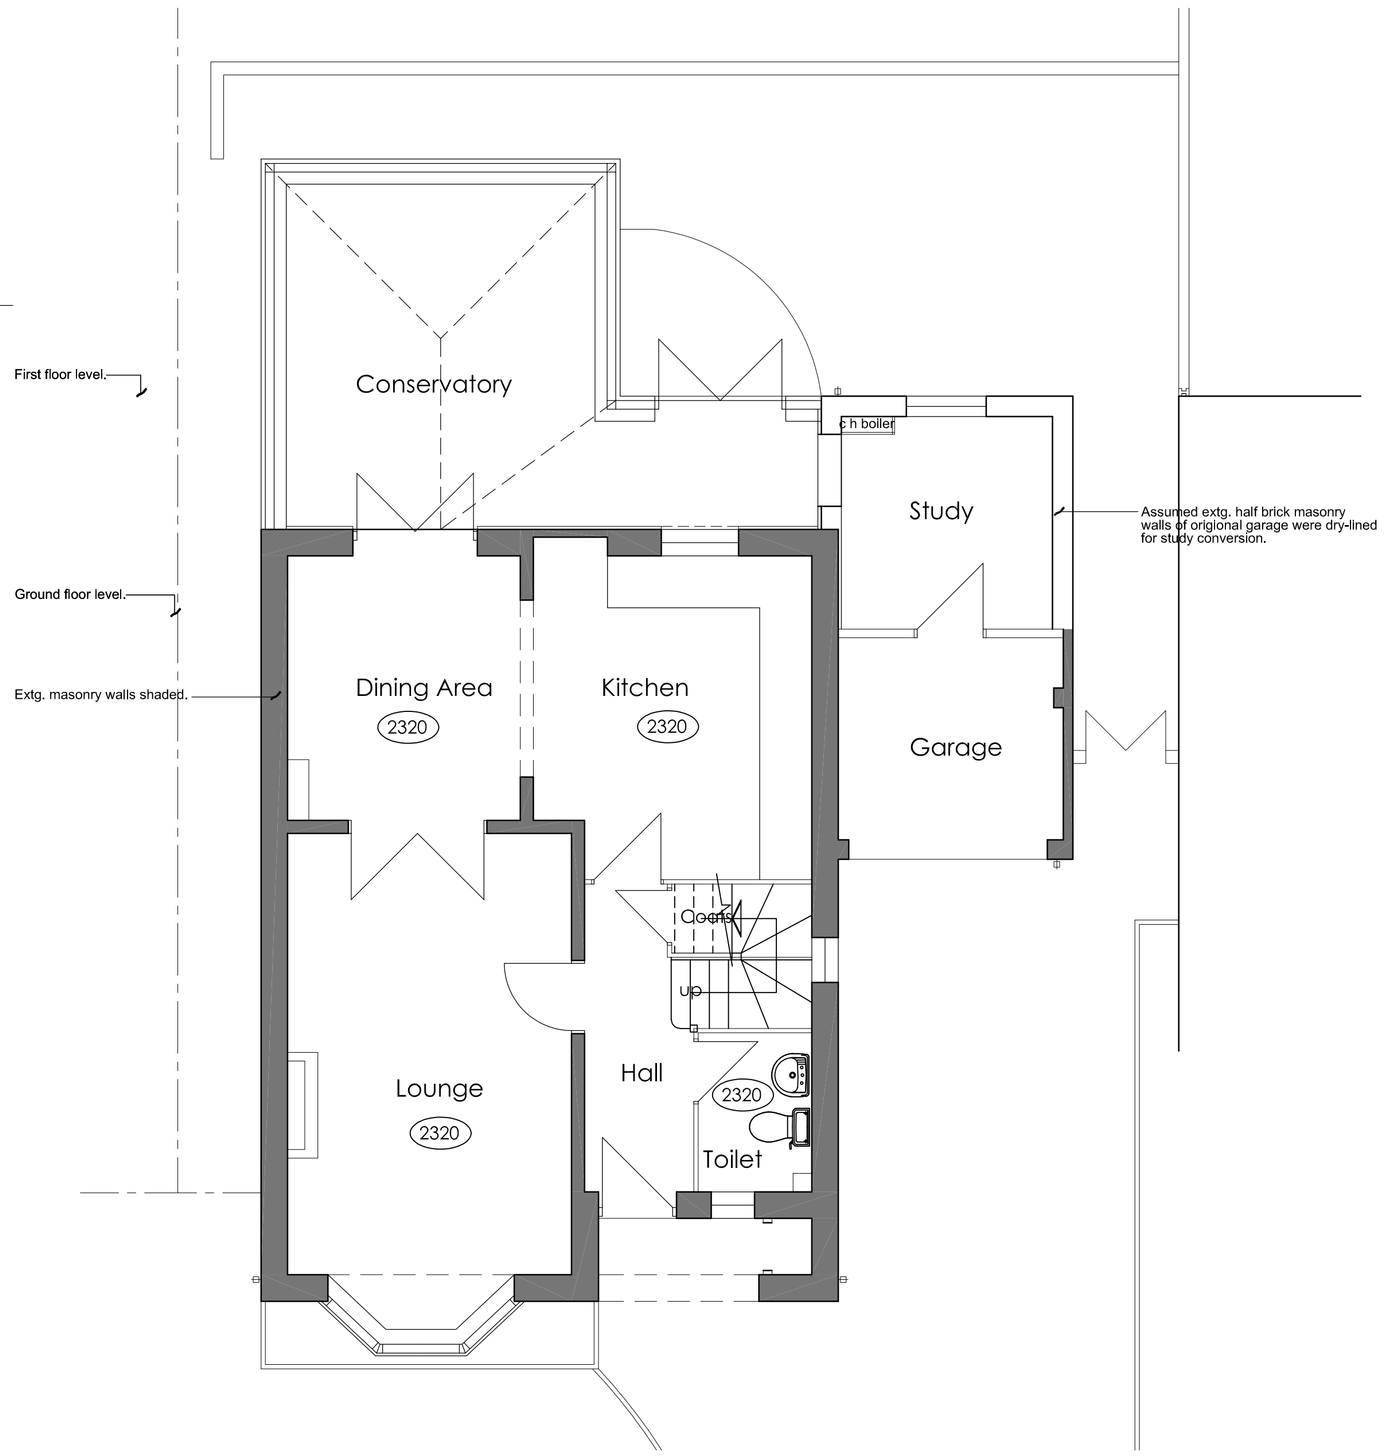

Ground floor plan scale 1:50 at A1

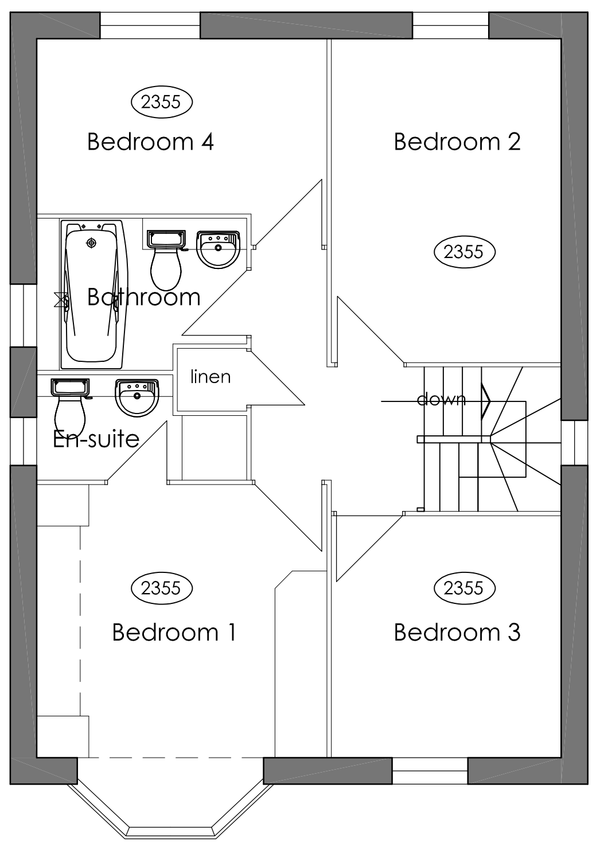

First floor plan scale 1:50 at A1



Rear elevation scale 1:50 at A1

Hewitt&Carr Architects
A: 2-4 Cross Street I Cheadle I Staffordshire I ST10 1NP
T: 01538 756888
E: enquiries@hcarchitects.co.uk
W: www.hcarchitects.co.uk

Client
Mr & Mrs J Heath

Project
Proposed extensions and alterations to
8 Mill House Drive, Cheadle

Title
Plans and elevations as Existing

PLANNING

Status
PLANNING

Date April 2017 Drawn MJC

Scale @A1 AS NOTED Checked

Project No Drawing No. Rev
00565 AL(0)10

File: first fl REF