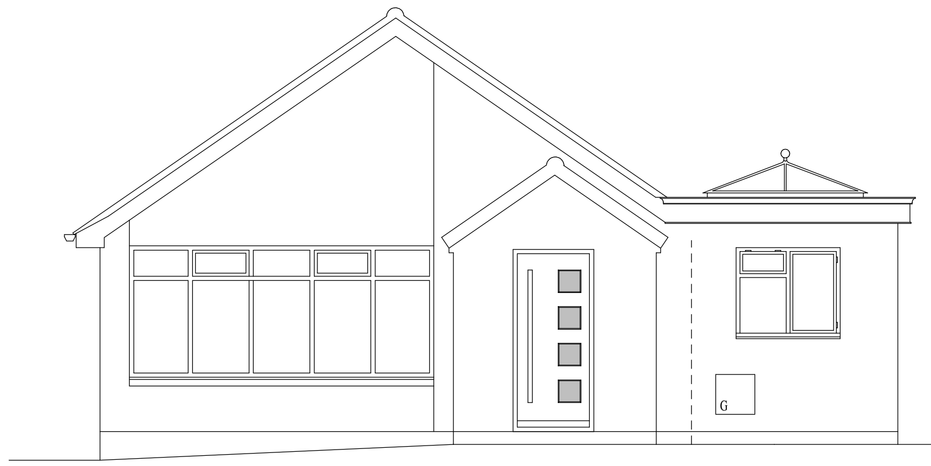

PROPOSED FRONT ELEVATION

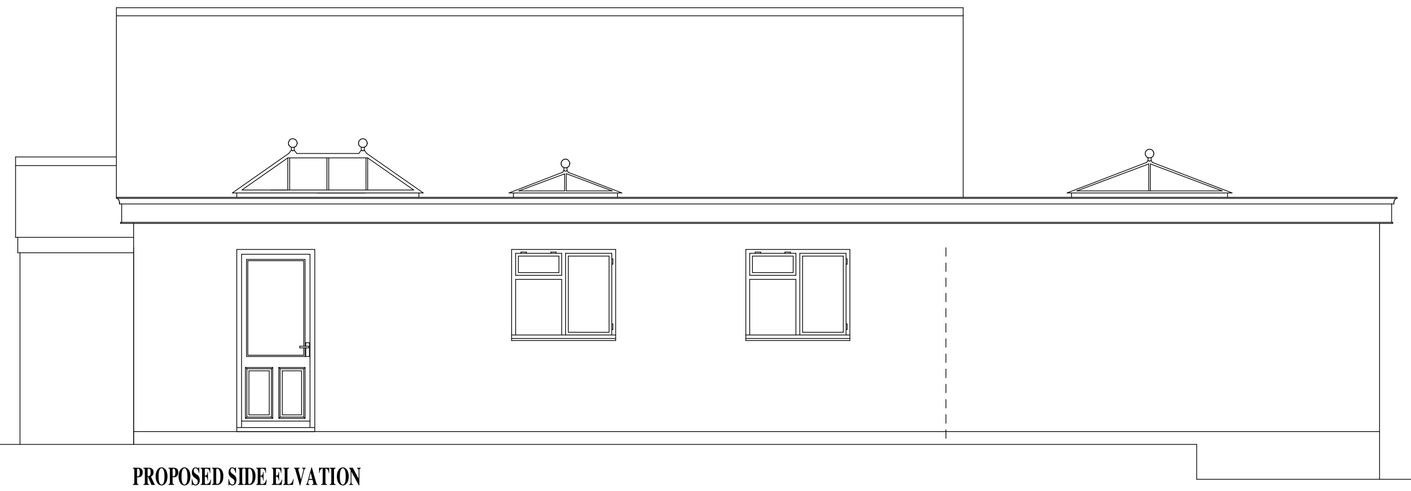

PROPOSED SIDE ELVATION



PROPOSED REAR ELVATION

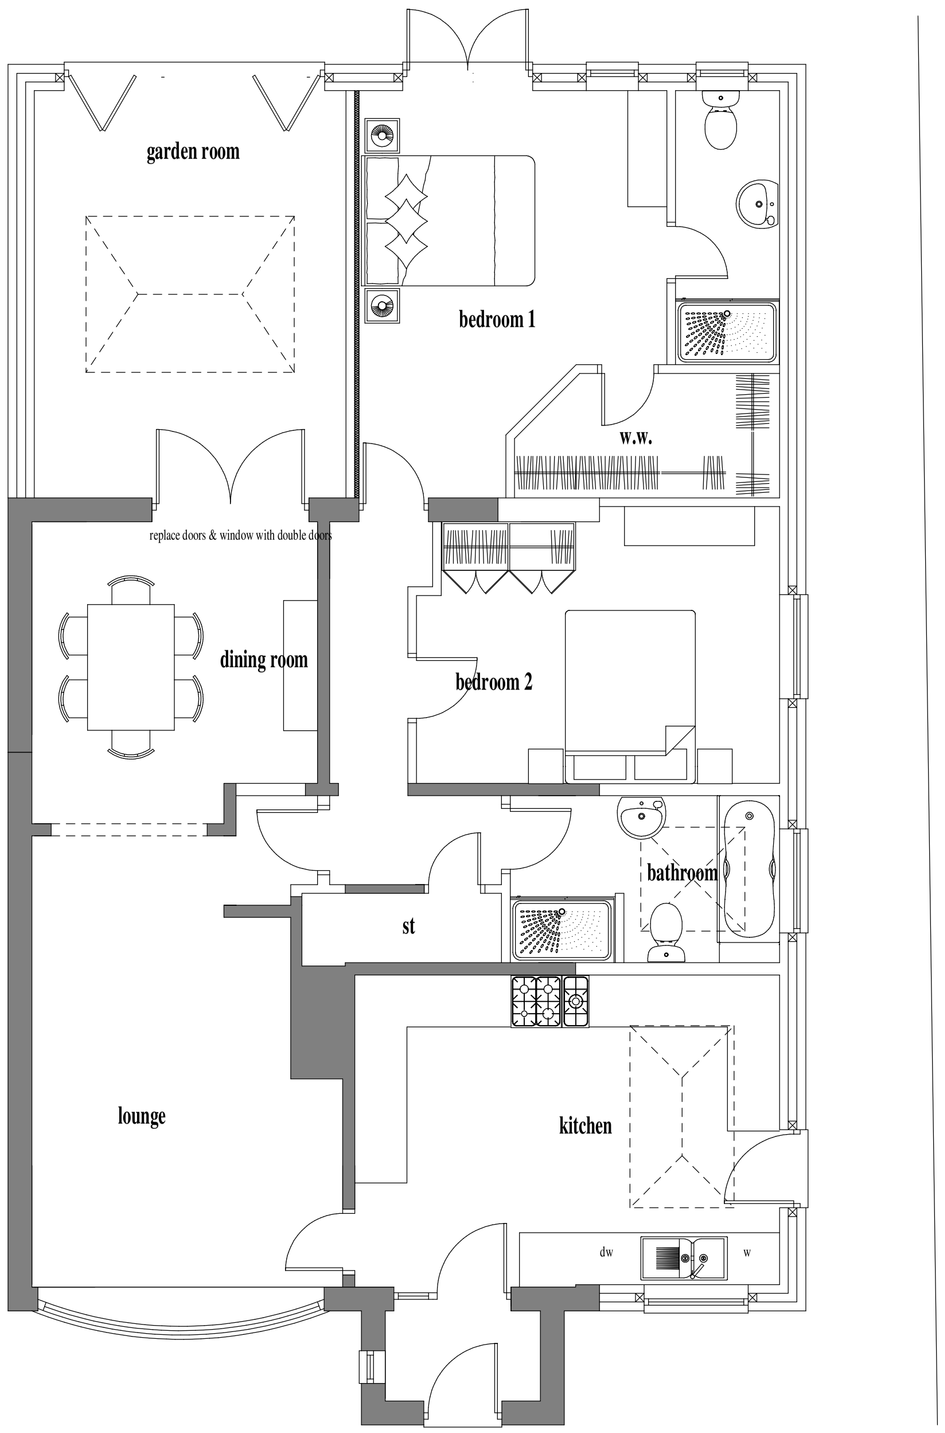

PROPOSED GROUND FLOOR PLAN



LOCATION PLAN 1:1250

Ordnance Survey, (c) Crown Copyright 2017. All rights reserved. Licence number 100022432



SITE PLAN 1:500

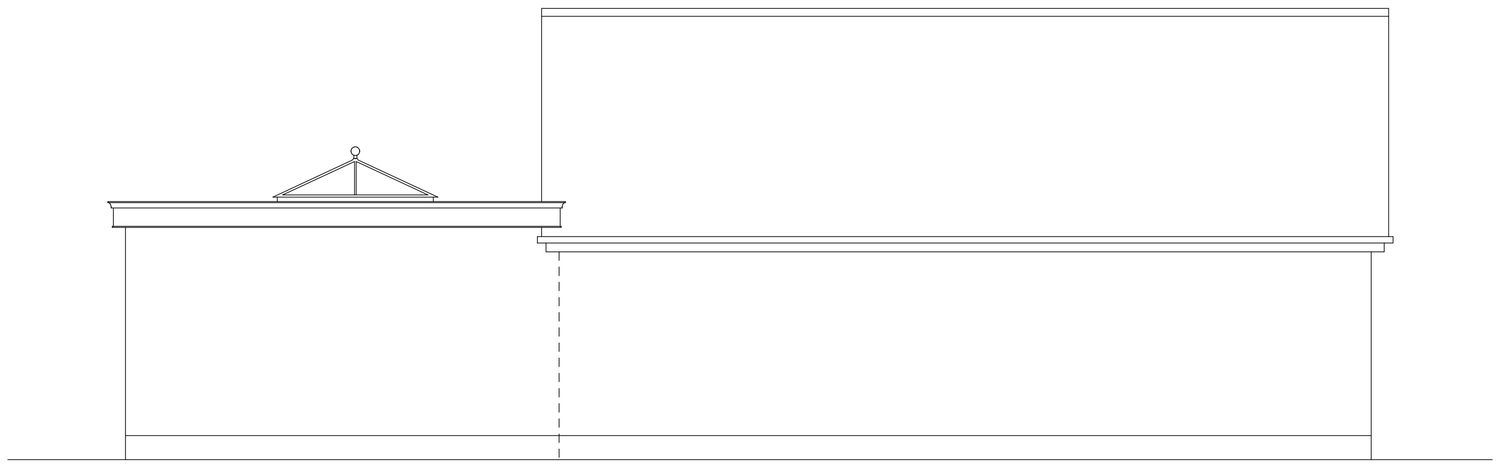

PROPOSED SIDE ELVATION

Building Design

CIAT Registered Practice

TITLE

PROPOSED ALTERATIONS AND EXTENSIONS AT
72 UPLANDS CROFT
WERRINGTON
STAFFORDSHIRE
ST9 0LF

CLIENT

MR & MRS. A STARKEY

DRAWING NO.

PLANNING 1

SCALE
1:50

DATE
MAY 2017

B. BLAKEMAN CIAT
15A, WHITMORE ROAD, NEWCASTLE,,
STAFFORDSHIRE. ST5 2LY
TEL/FAX 01782 632911