NOTES Copyright of Croft Architecture Limited. Drawings are not to be reproduced in whole or in part without the prior written permission of Croft Architecture Limited. Figured dimensions only are to be taken from this drawing, dimensions are not to be scaled off. Contractors are responsible for checking dimensions relative to their work. Croft Architecture Limited are to be advised of any discrepancies.

REVISIONS

REV	DESCRIPTION	DRAWN	CHKD	DATE
1st	FIRST ISSUE	JT	CJC	04/11/200

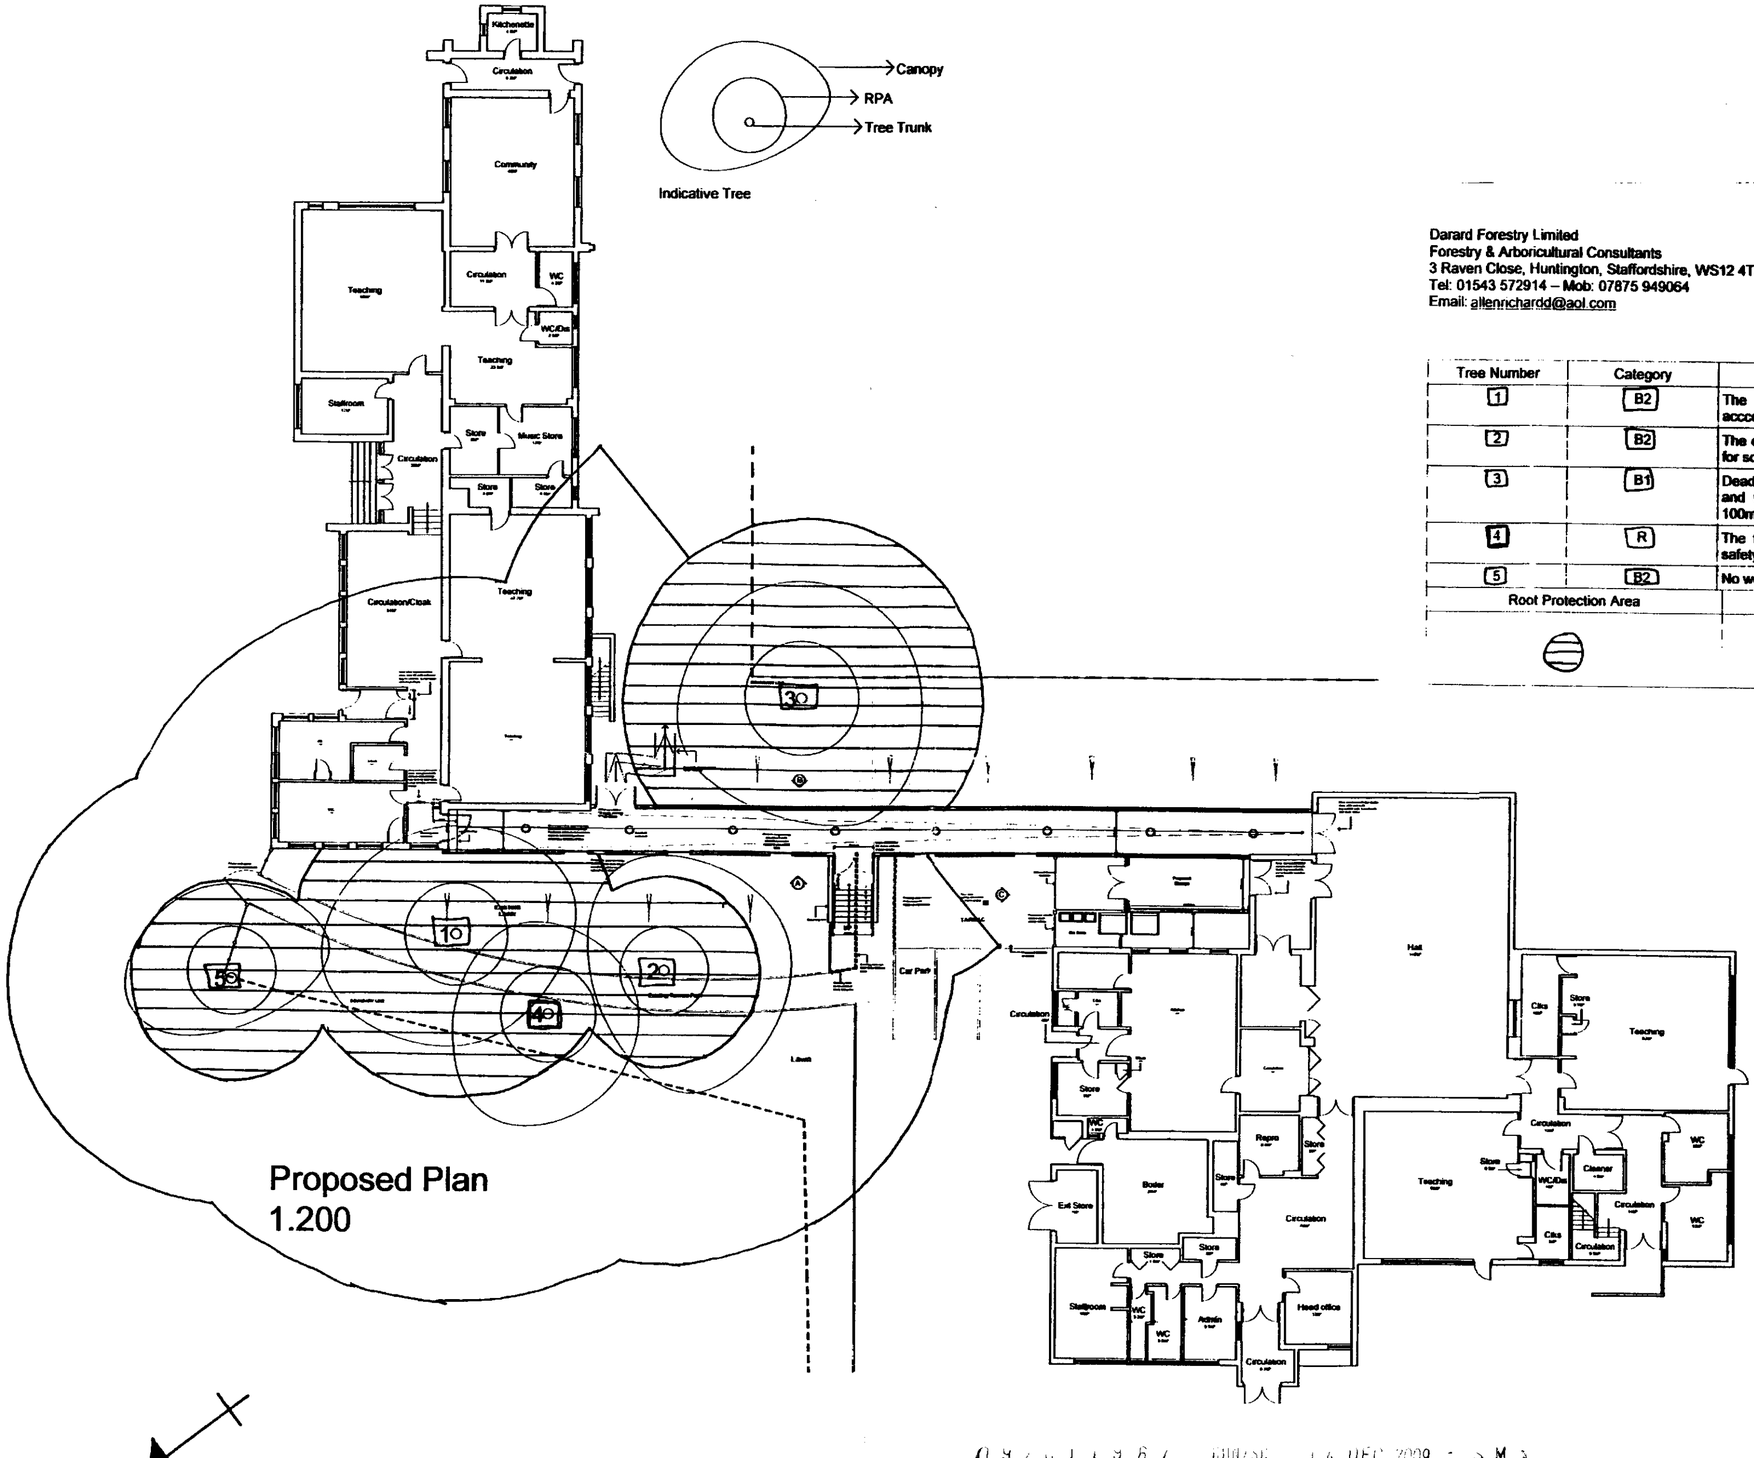

Darard Forestry Limited
Forestry & Arboricultural Consultants
3 Raven Close, Huntington, Staffordshire, WS12 4TQ
Tel: 01543 572914 – Mob: 07875 949064
Email: allenrichardd@aol.com

The William Amory School,
Blyth Bridge. Mr Knott -
County Grounds Services

Tree Constraints Plan
12 Novenber 2009

Tree Number	Category	Comments
1	B2	The crown should be lifted to facilitate acccess for scaffolding.
2	B2	The crown should be lifted to facilitate access for scaffolding.
3	B1	Deadwood should be removed from the crown and woodchip mulch spread to a depth of 100mm over the root zone.
4	R	The tree should be removed for reasons of safety.
5	B2	No works are required
Root Protection Area		Predicted Shade Dominance



Croft Architecture Limited
Chartered Architects
6-7 Pearl House, Anson Court,
Staffordshire Technology Park,
Stafford, ST18 0GB
Tel 01785 240 542
Fax 01785 222 232

PROJECT
Replacement link corridor between school buildings for The William Amory Primary School at Stallington Lane

DRAWING TITLE
Tree Survey

In progress

SCALE	SHEET SIZE	No. of SHEETS	SHEET No.	CAD FILE
Varies	A2	1	1	

DRAWING NUMBER
2015-100

09/01196/ COM/SC 14 DEC 2009 - SM