




ELEVATION A

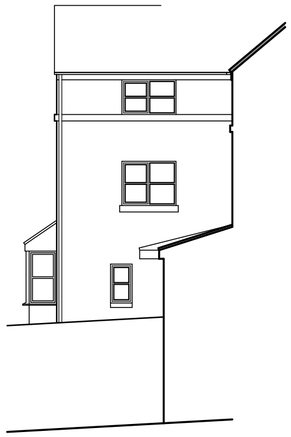


ELEVATION B

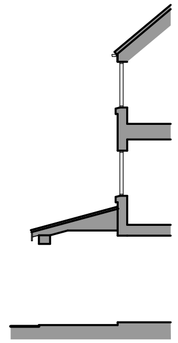

TYPICAL SECTION

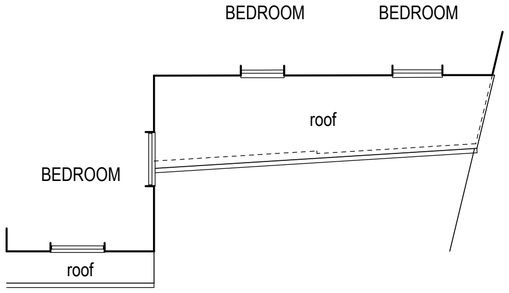


PART FIRST FLOOR PLAN

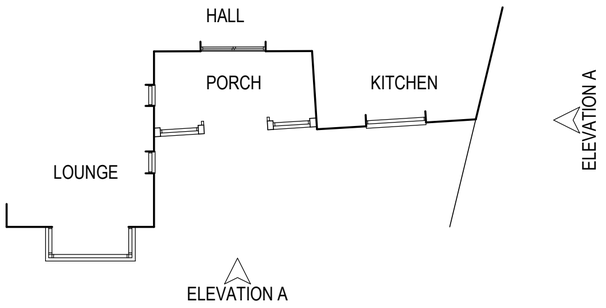

PART GROUND FLOOR PLAN

SCALE 1:100

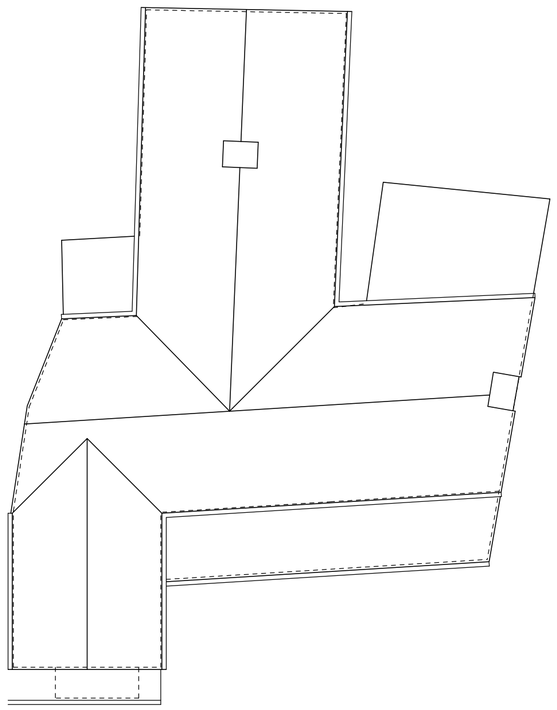

ROOF PLAN



scale bar @ 1:100

MR C SHARRATT

PROPOSED BALCONY TO
7 CORNHILL CROSS,
CHEDDLETON ROAD,
LEEK,
STAFFS,
ST13 5RF.

EXISTING CONDITIONS

Date	Sheet	Scale
DEC 2009	A2	1:100
Drg No.	Rev.	Drawn
2009-1694-01	A	ASR

Rev. A 21/12/2009 ROOF PLAN ADDED

SAMMONS Architectural LIMITED
Chartered Institute of Architectural Technologists

10 Cawdry Buildings, Fountain Street, Leek. ST13 6JP
Telephone + Fax 01538 386002
E-mail: info@sammonsltd.co.uk

This drawing is copyright. Do not scale.
All dimensions must be checked prior to commencement.