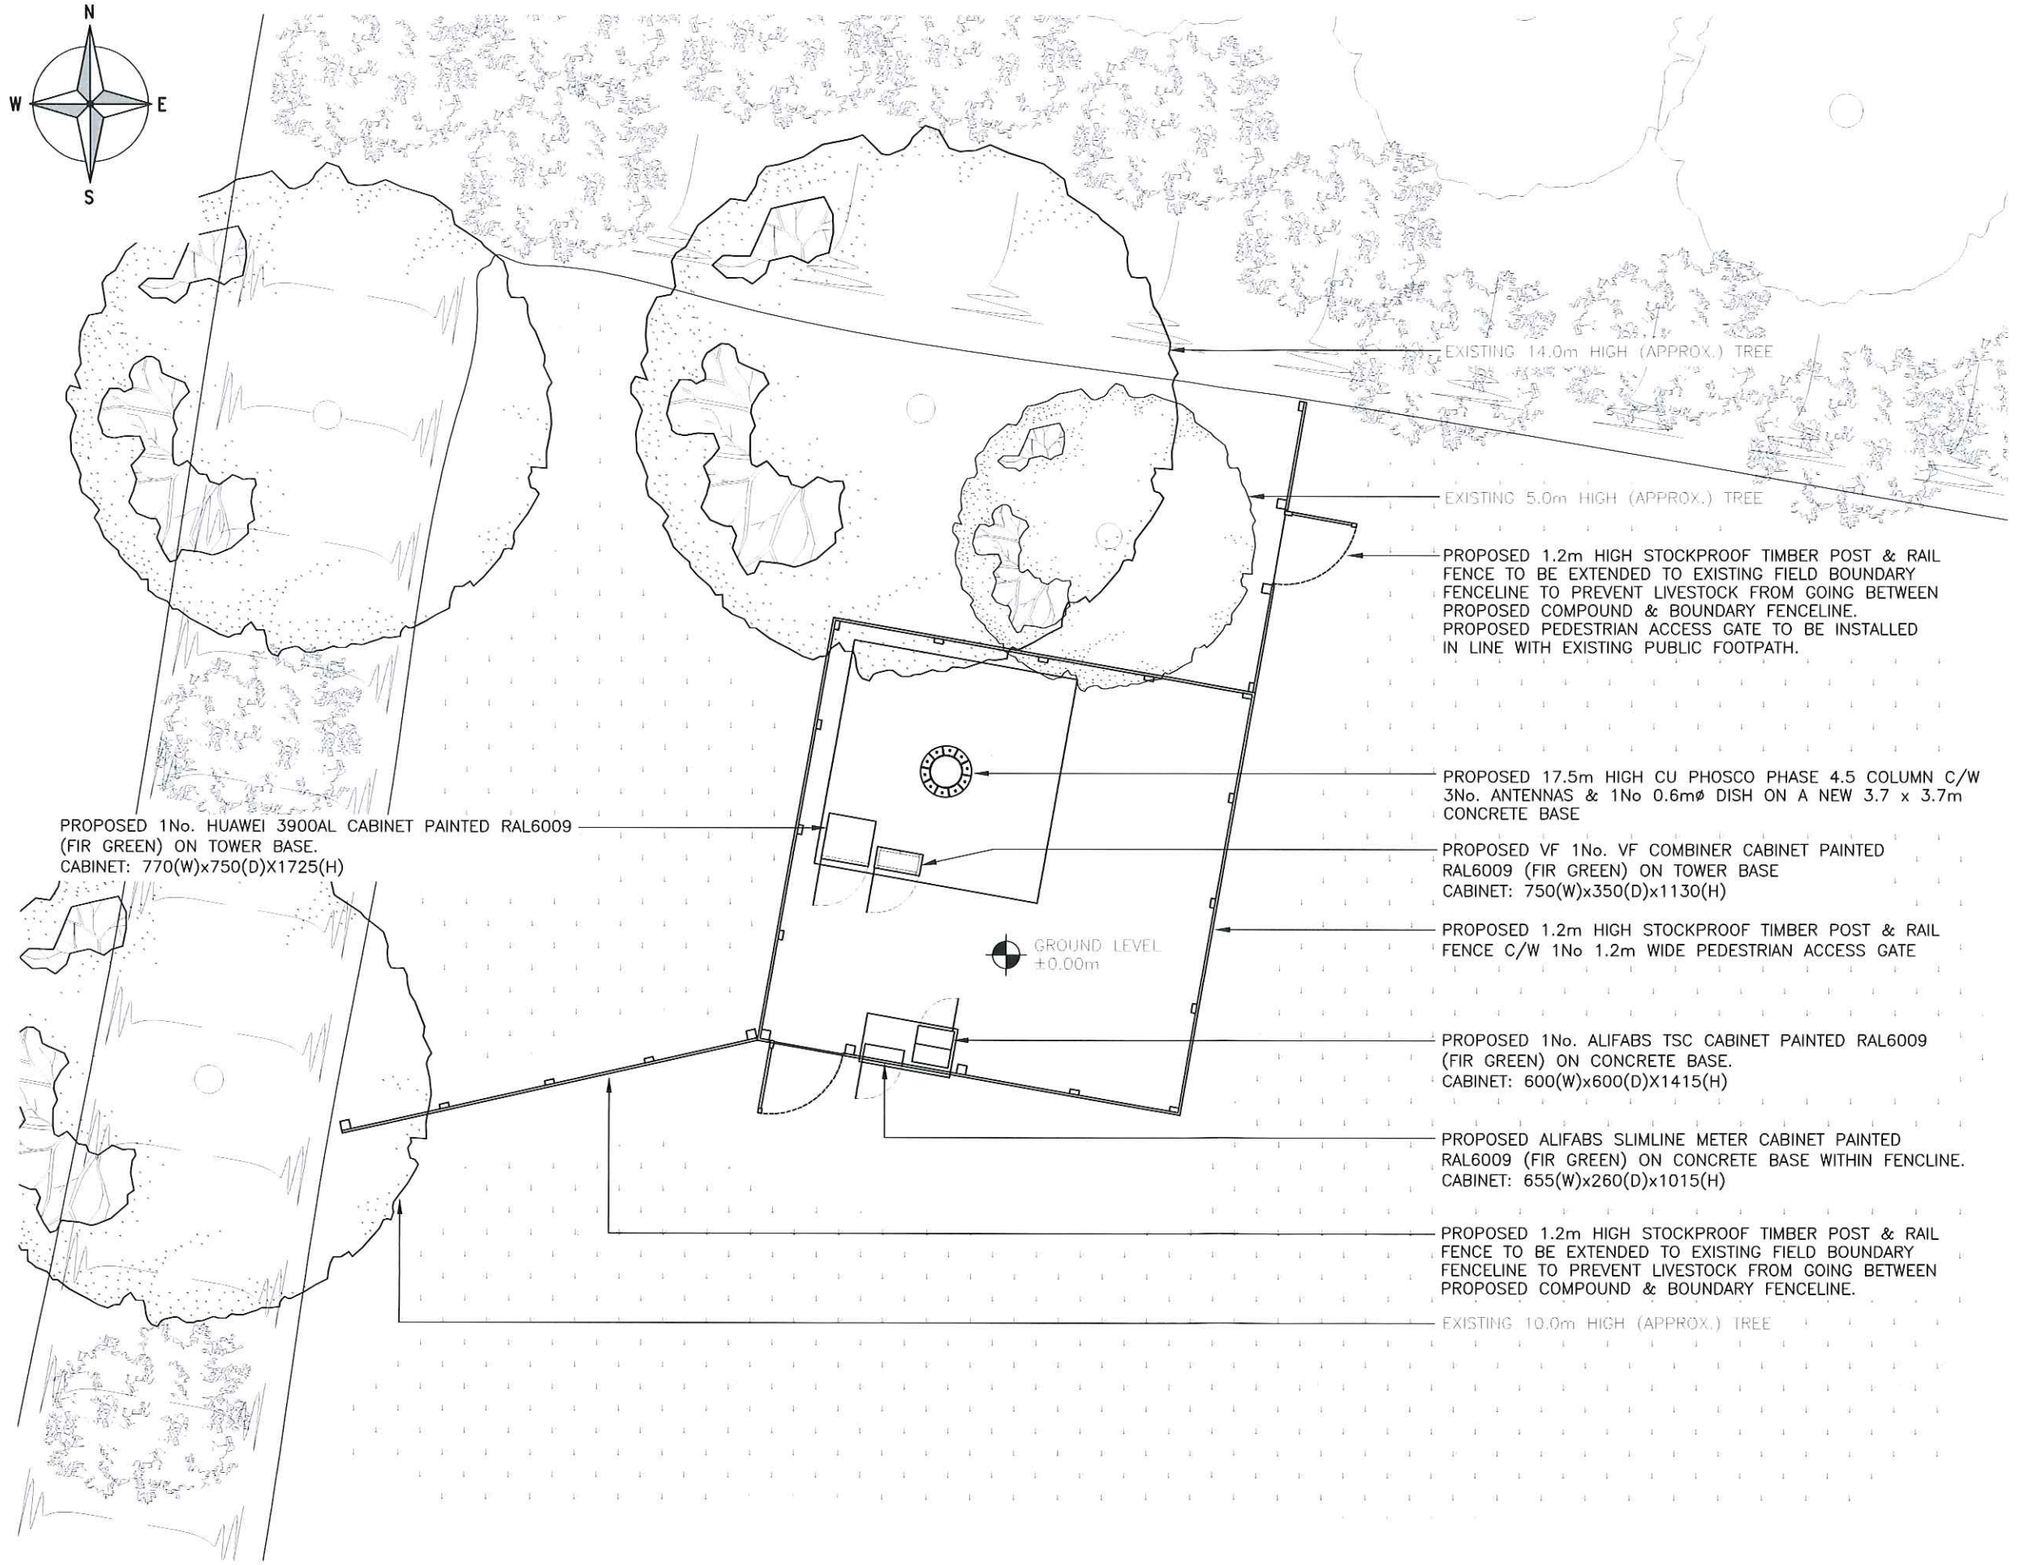


PROPOSED SITE PLAN

(1:100)

5000 0 5000 10000

ORIGINAL SCALE AT A3 – 1:100 ALL DIMENSIONS IN MILLIMETRES

The drawings comply with TEF & Vodafone Standard ICNIRP guidelines.
Designed in accordance with CTIL document: SDN0008

ALL DIMENSIONS ARE IN mm UNLESS NOTED OTHERWISE

N.G.R	E: 399266 N: 353609
CONCESSION REQUIRED	NO

NOTES:

REV	MODIFICATION	BY	CH	DATE
B	Combiner Cabinet Added	AL	MT	28.03.17
A	Issued for Approval	AL	MT	31.01.17

KTL

Infra Projects
Sustainable | Innovative

vodafone
GROW THE GRID

Cell Name	Opt.
YEW TREE FARM	–

Cell ID No

CTIL	TEF	VF
241906	–	14416

Site Address / Contact Details

YEW TREE LANE
BROOKLANDS WAY
LEEK
STAFFORDSHIRE
ST13 7QF

Drawing Title:
PROPOSED SITE PLAN

Purpose of issue:
PLANNING

Dwg Rev:
B

Drawing Number:
201

Surveyed By: CP

Original Sheet Size: A3

Pack Issue:
B

Drawn:	Date:	Checked:	Date:
AL	31.01.17	MT	31.01.17