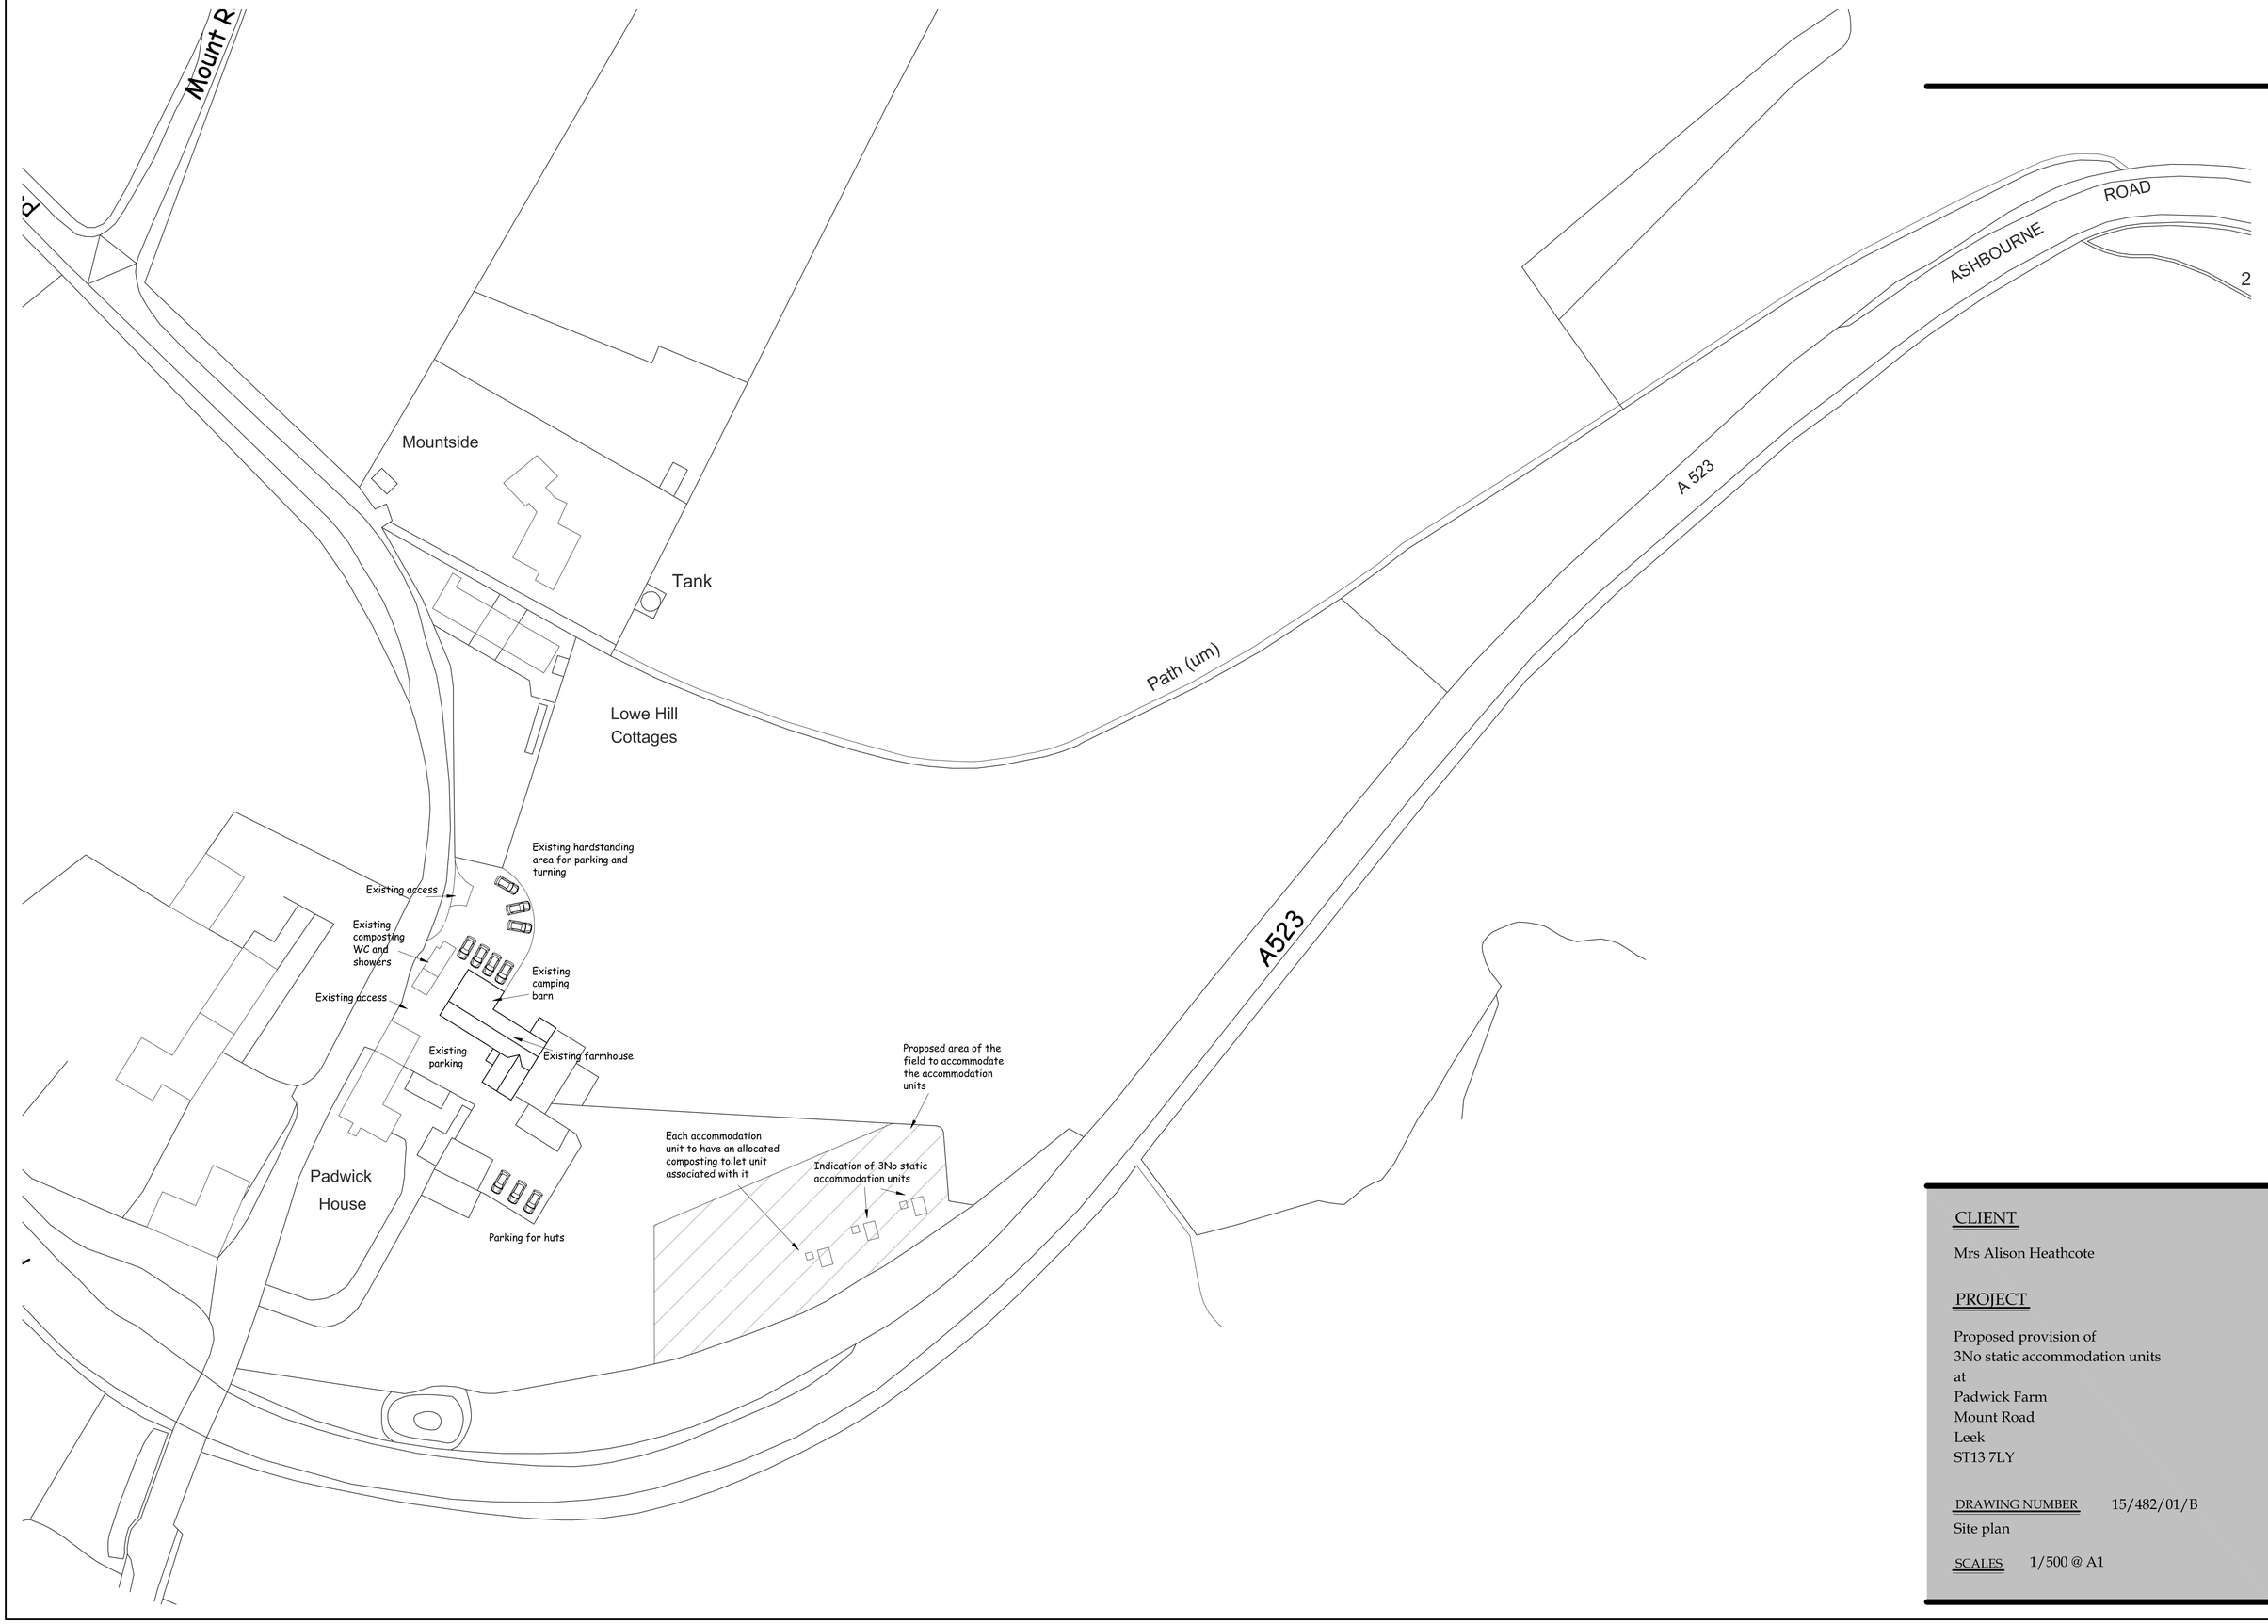

CLIENT

Mrs Alison Heathcote

PROJECT

Proposed provision of
3No static accommodation units
at
Padwick Farm
Mount Road
Leek
ST13 7LY

DRAWING NUMBER 15/482/01/B

Site plan

SCALES 1/500 @ A1