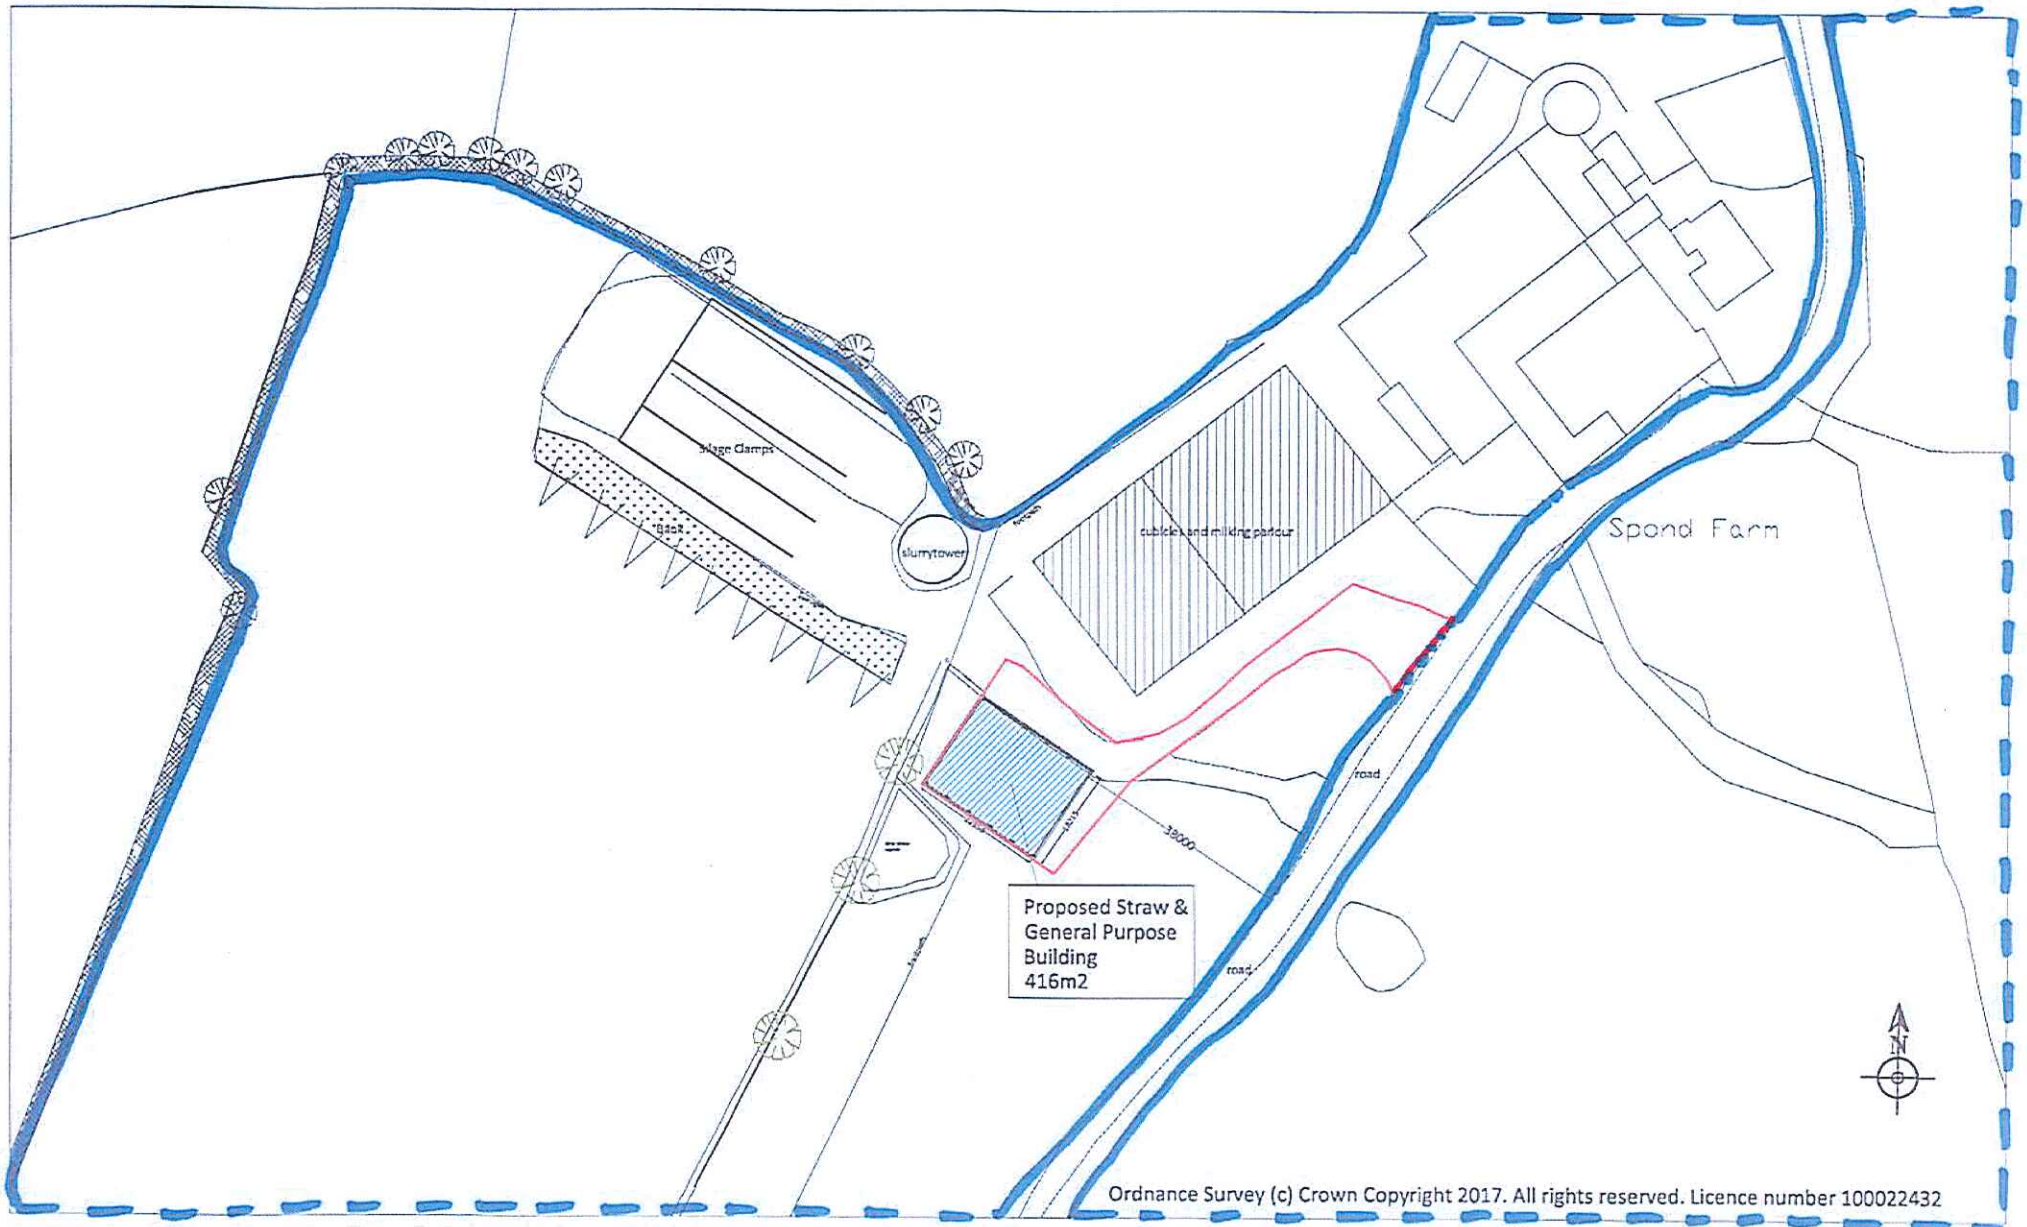


Ordnance Survey (c) Crown Copyright 2017. All rights reserved. Licence number 100022432

COPYRIGHT
This drawing is the property of P&L AGRICONSULTING LTD
Information is protected by Copyright.
Copying or any form of reproduction is not permitted without permission from P&L AgriConsulting Ltd.

Will Phillips
P&L AgriConsulting Ltd
Fields Farm
Alkington
Whitchurch SY13 3NH
01948 880261
07939 44838

Straw Storage & General Purpose Building
( No Livestock)

Drawing 1

10/5/2017 | Scale 1:1250 on a4

# Location Plan

PD & EJ Ball
Spond Farm,
Alton
Stoke on Trent
ST10 4BN

P&L AgriConsulting