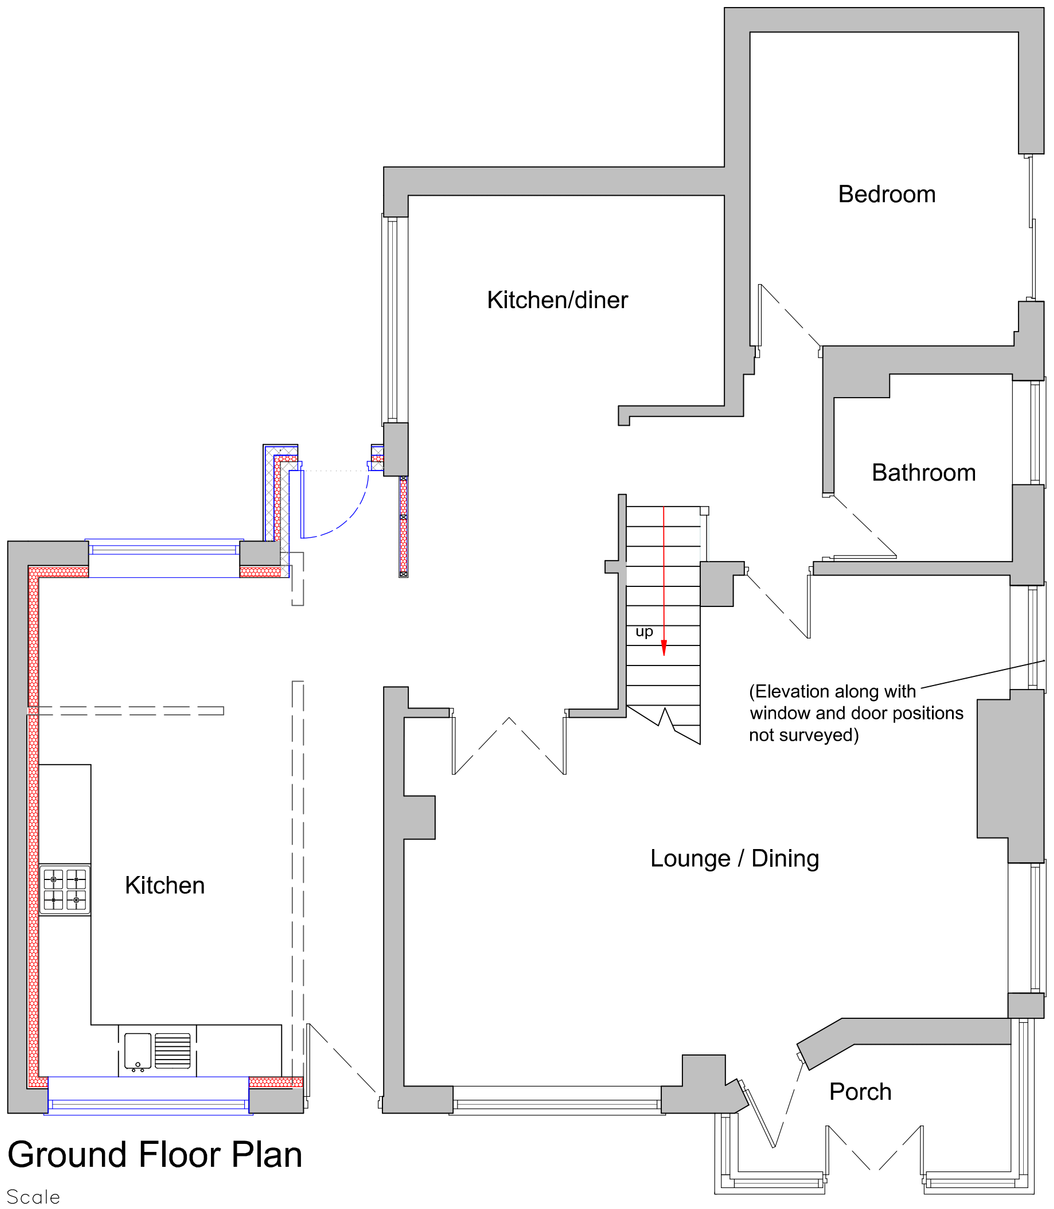

Ground Floor Plan

Scale

0 1 2 3 4 5

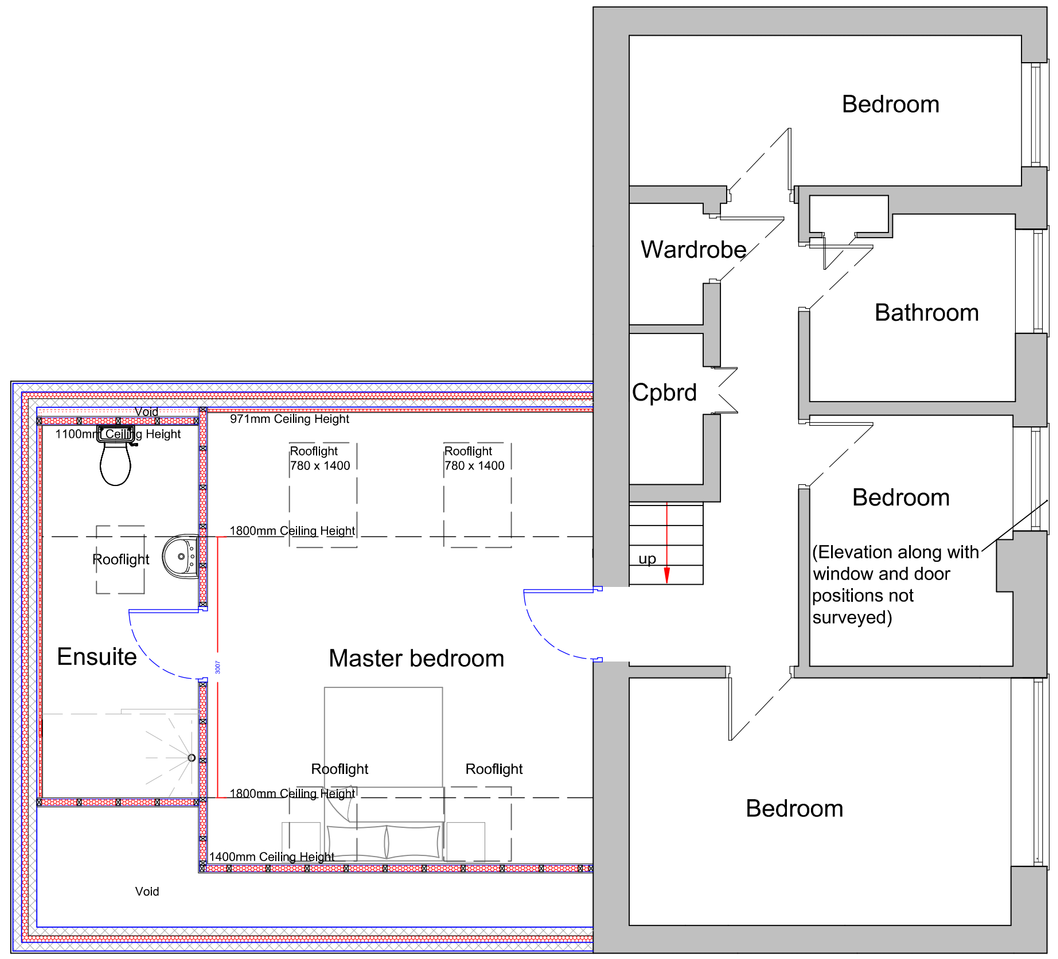

First Floor Plan

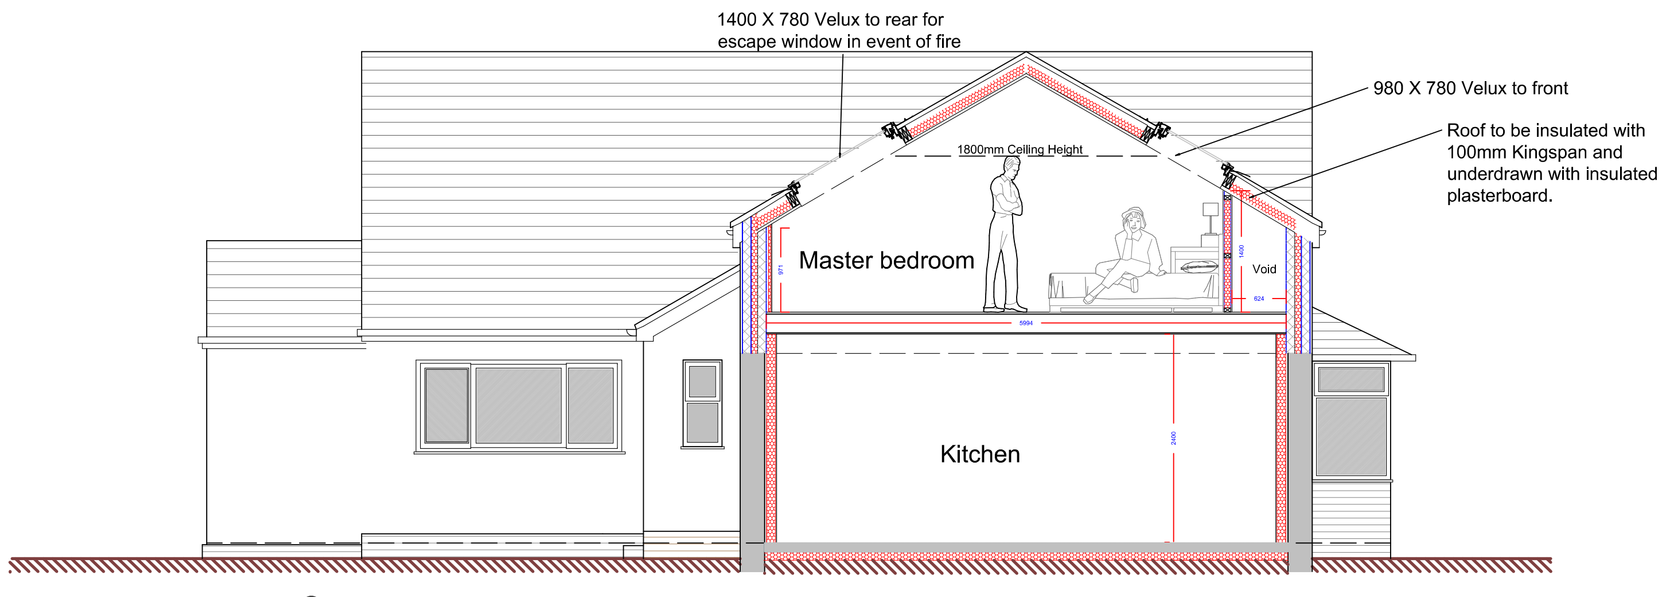

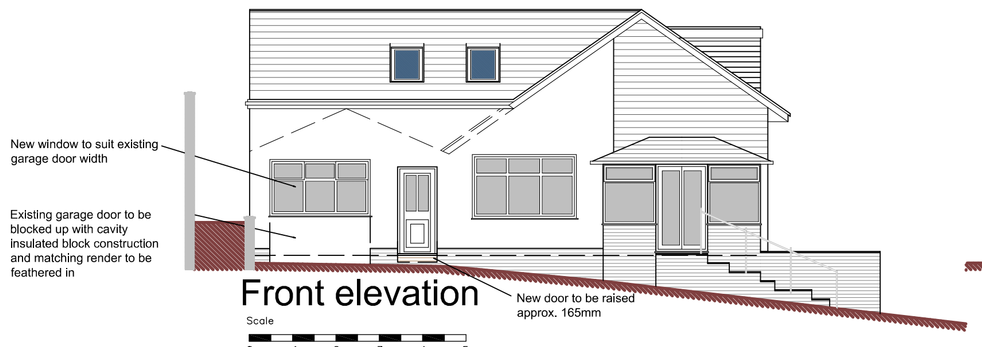

Front elevation

Scale

0 1 2 3 4 5

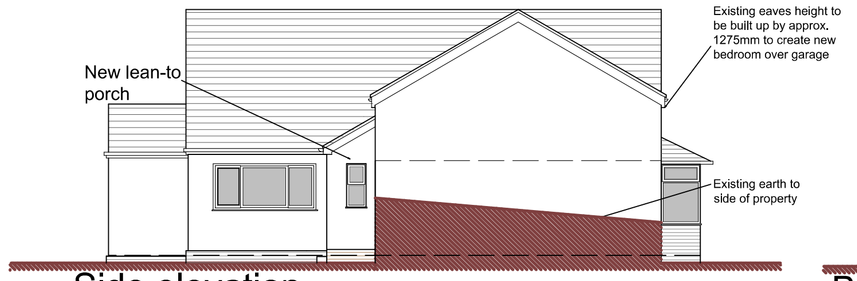

Side elevation

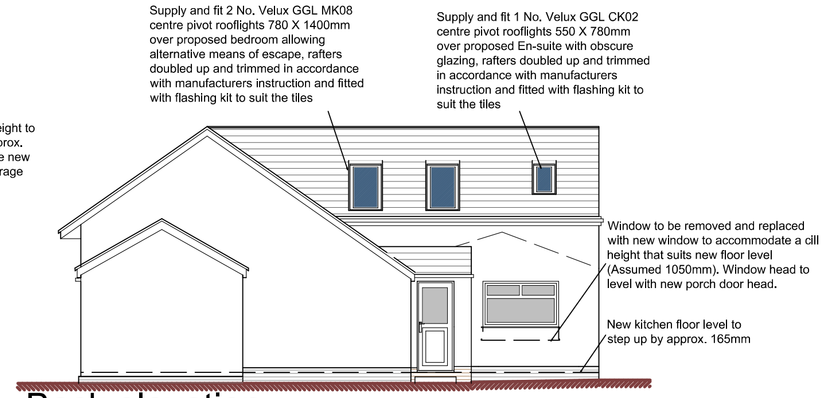

Back elevation

DBD Architectural Consultancy Ltd ©2017

1. Copyright is vested with DBD Architectural Consultancy Ltd.

2. All dimensions to be checked on site before proceeding.

3. Contractor to check/adjust dimensions of new work to suit existing conditions.
Do not assume existing structure or details are plumb, square or level.

4. Contractor must notify the architect of any discrepancies before proceeding.

5. All drawings to be read in conjunction with all other consultants drawings and specs.

Rev	Date	Description

DBD Architectural Consultancy

DBD Architectural Consultancy Ltd
50 Broad Street, Leek,
Staffordshire, ST13 5NS
01538 381133
www.dbdconsultants.co.uk
www.dbdconsultants.co.uk

Mr and Mrs Sherratt
5 New Lane
Brown Edge ST6 8TQ

Bedroom formed over garage
& Internal alteratlons

Plans, elevations and Section as proposed

Stage: Planning		
Size: A1	Date: 09.05.17	Job no: 1727-100
Scale: 1:50, 1:100		

Drawing Number: **PL 05**