1 Bourne Place - Leek

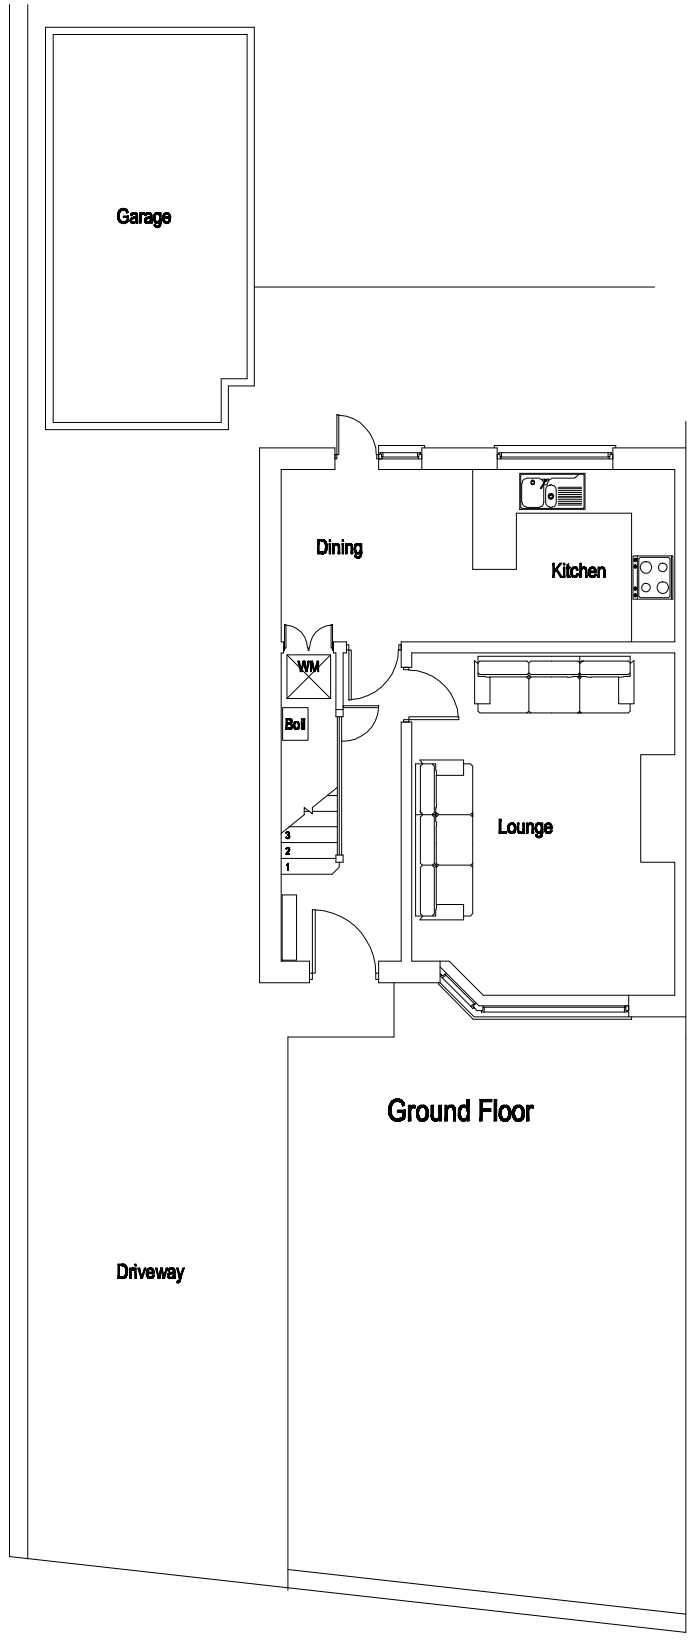

Ground Floor

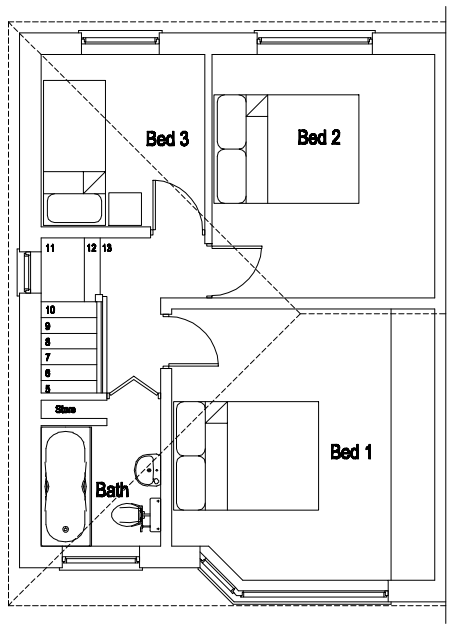

First Floor

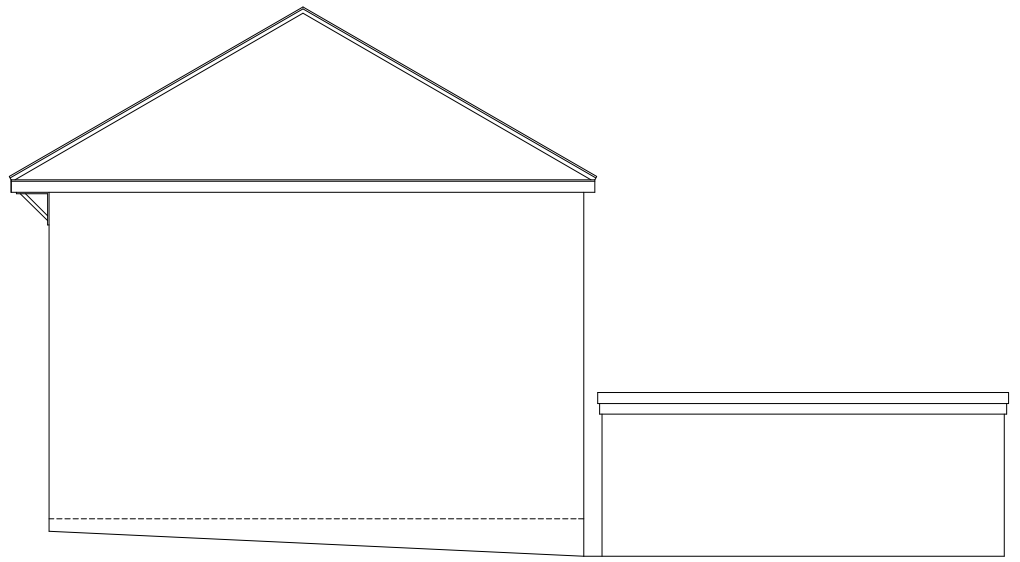

Side Elevation

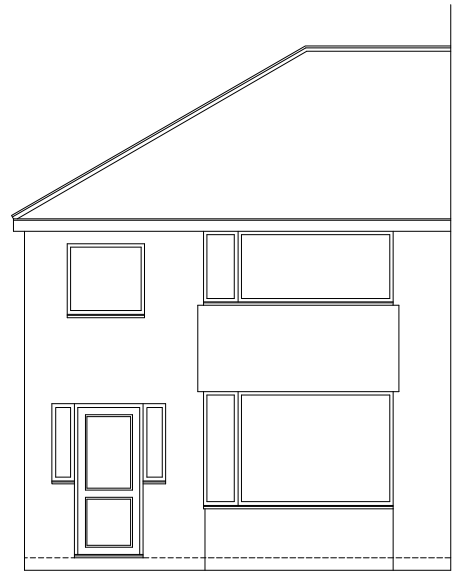

Front Elevation

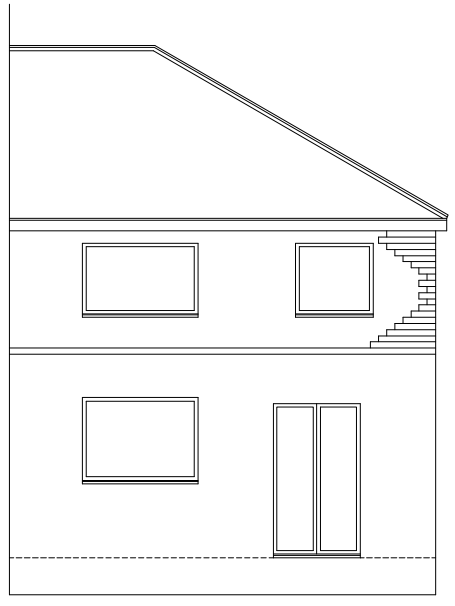

Rear Elevation

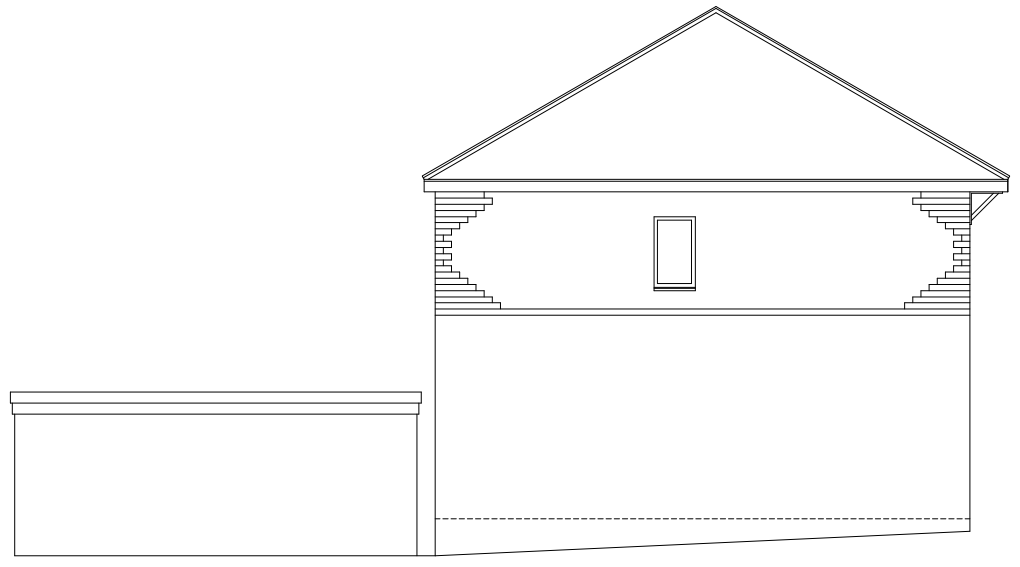

Side Elevation

A	Side elevation added	05.05.09

Job: 1 Bourne Place - Leek			
Title: Plans As Existing Proposed Extention			
Design By: PAS	Date: Mar'09	Drawing Number: PAS/F07/01	Rev: A
Drawn By:	Scale @ A3: 1:100		

Plans As Existing