

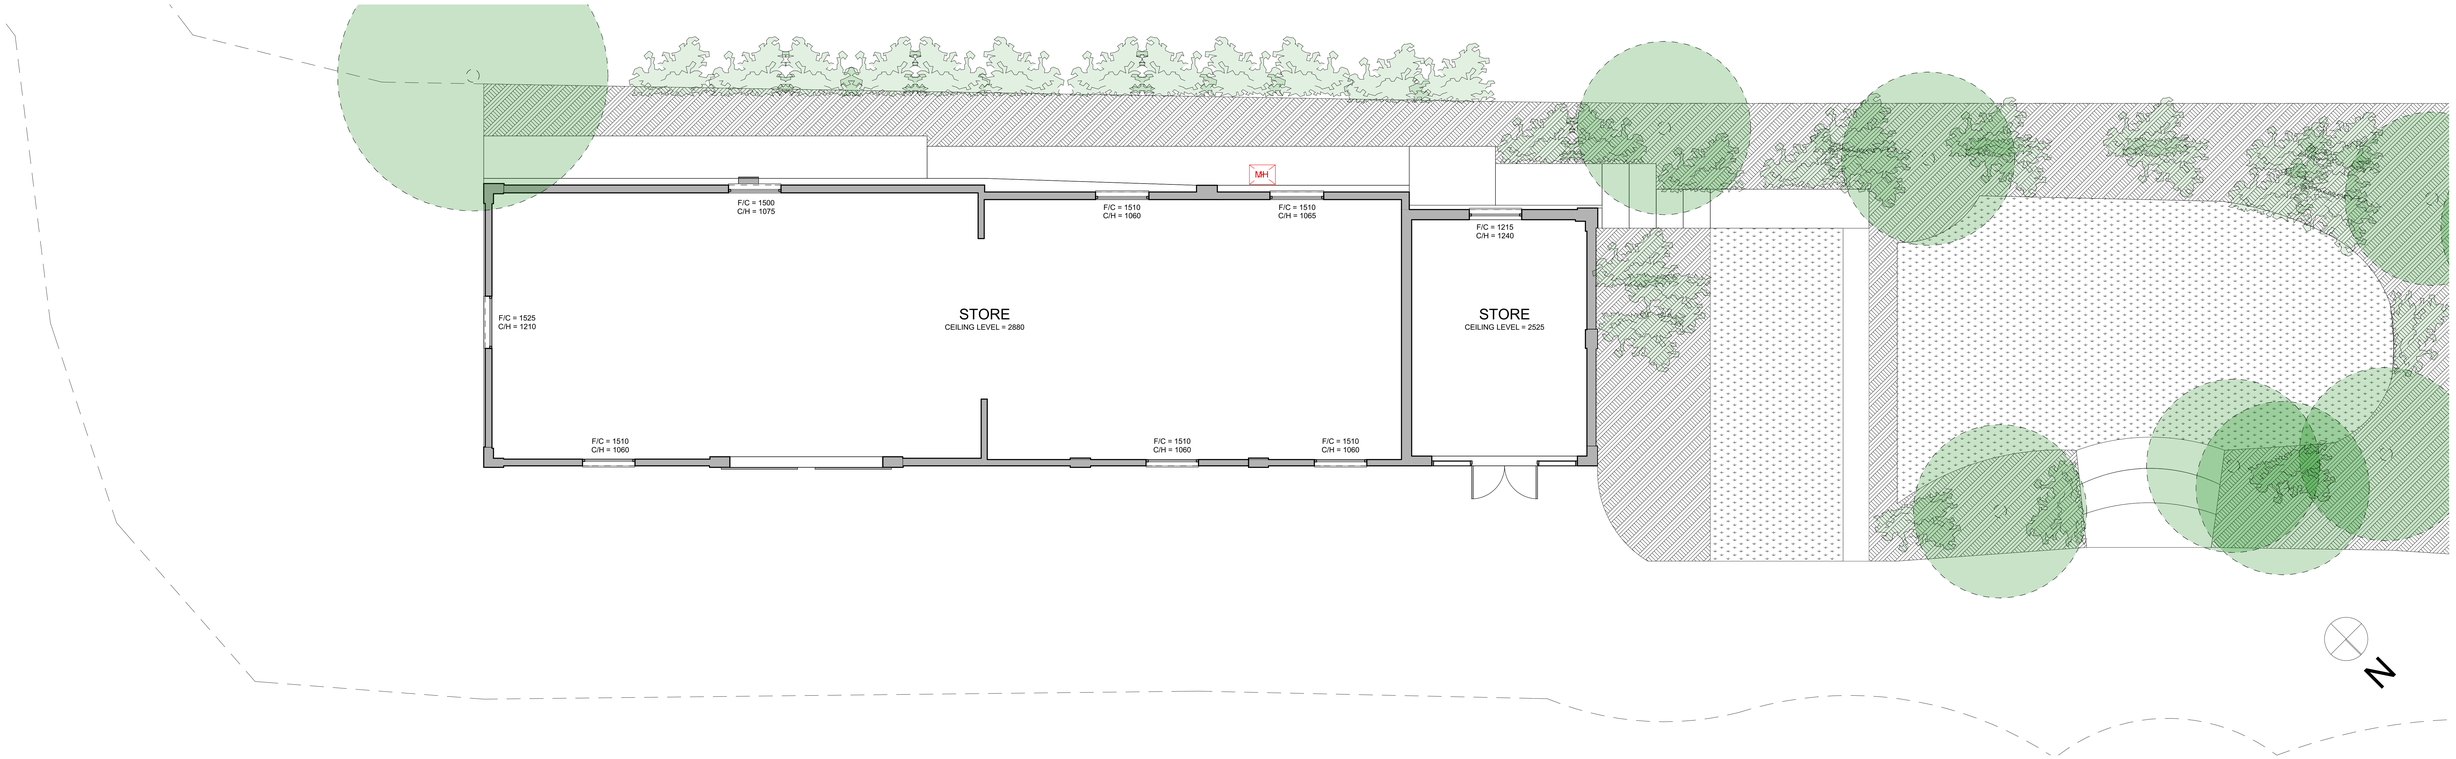



GF-Ground Floor
1:50

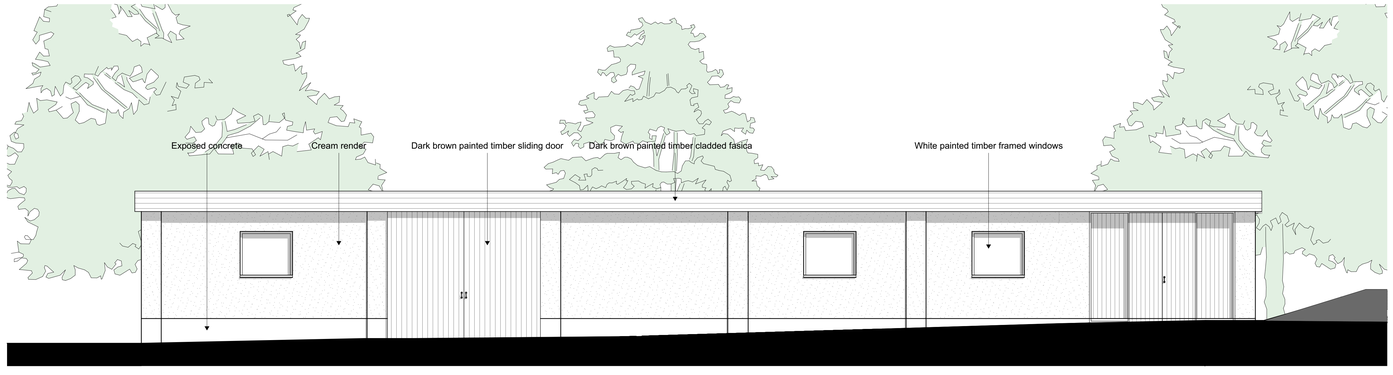


North-East Elevation
1:50

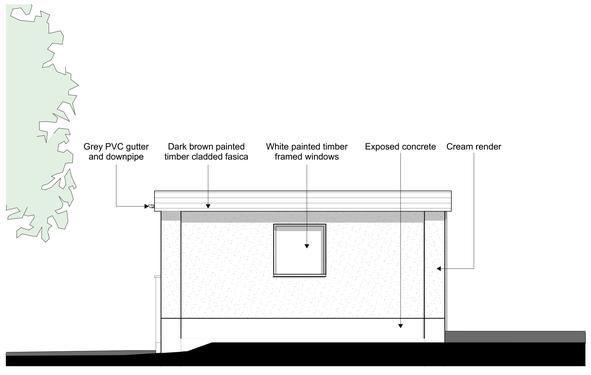

South-East Elevation
1:50

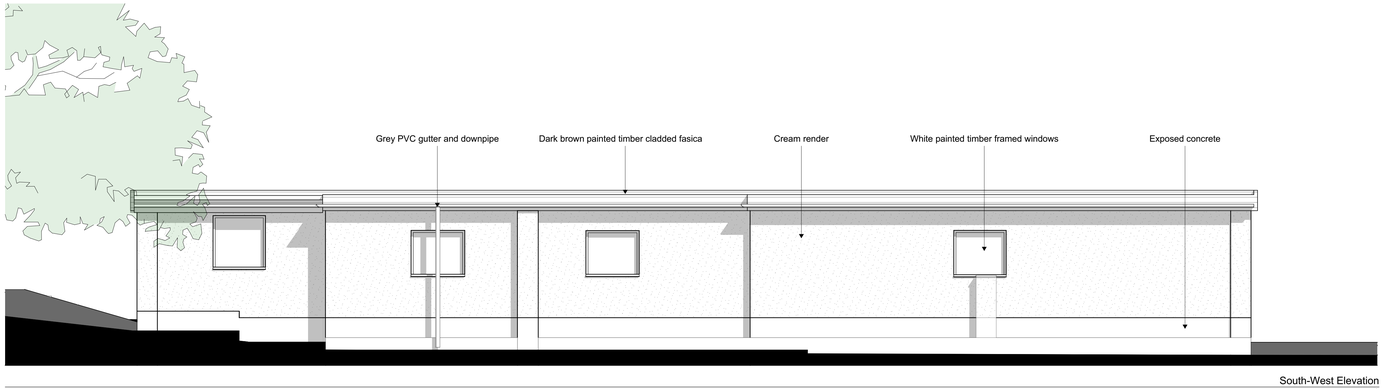

South-West Elevation
1:50

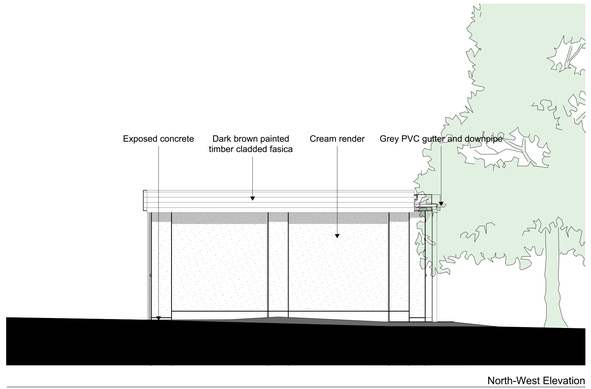

North-West Elevation
1:50

Rev A - 07/10/16 - General alterations to elevations and floorplans.

Revision : Date : Details :

wood | goldstraw | yorath

ARCHITECTS QUANTITY SURVEYORS CDM CO-ORDINATORS

Churchill House, Regent Road, Stoke on Trent, ST1 3RH.

Tel:01782 208000 Fax:01782 208712

E-Mail : info@woodgoldstraw.co.uk

Drawing no. 4064-05-01	Scale. 1:50
Drawn. L.EDWARDS	Revision. A
Date. 26/04/2017	
Sheet Size. A0 SIZE	

Client.
S.PERKINS

Project.
STORE CONVERSION

EXISTING FLOORPLANS AND ELEVATIONS

Copyright. Wood Goldstraw & Yorath.

Do not scale this drawing. All dimensions on site and refer any discrepancies to the from this drawing.

X:\3 STEVE ENGLISH'S TEAM\DRAWING REGISTER\4064-05 S. PERKINS STORE CONVERSION\4064-05 SURVEY .pln