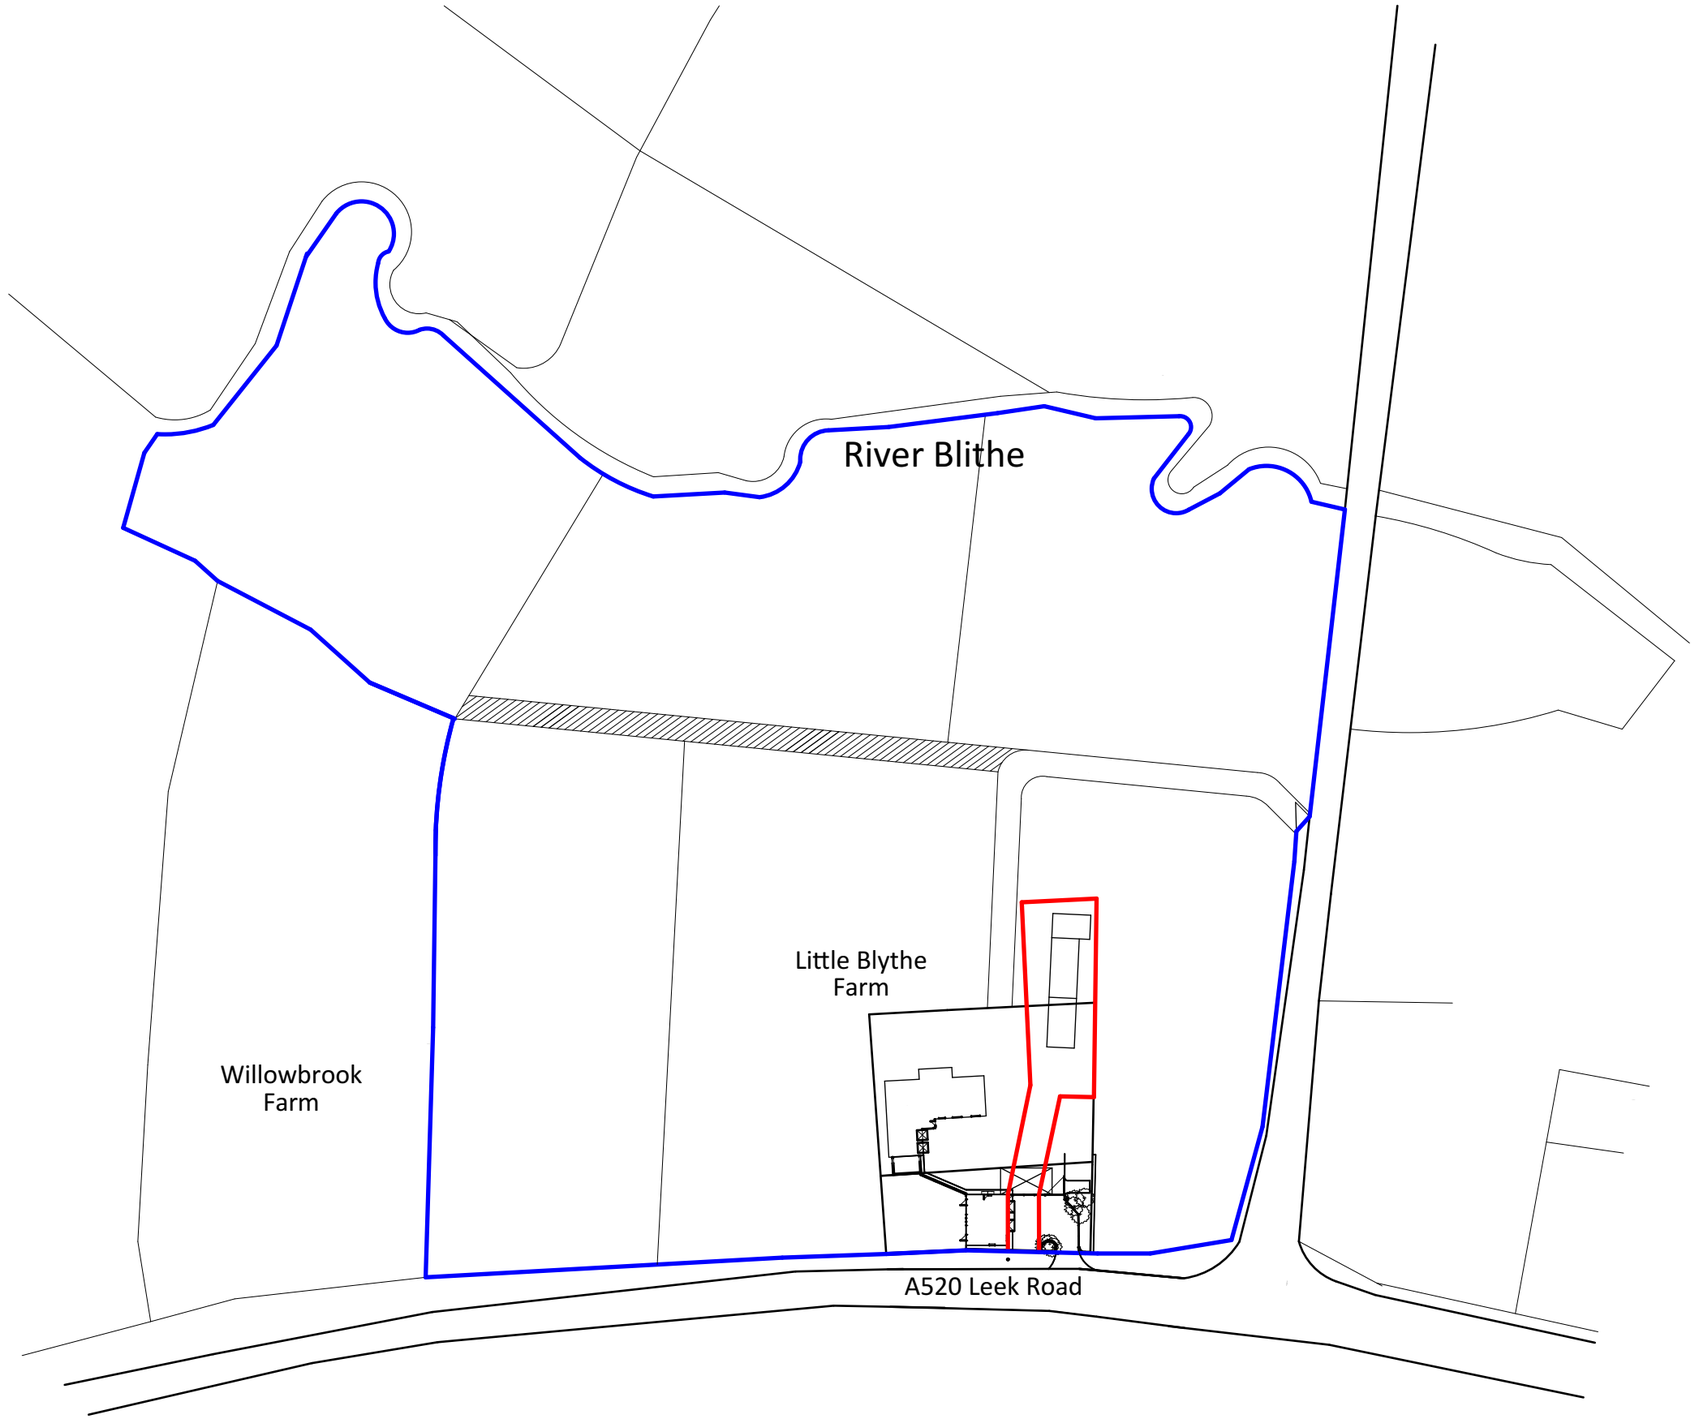


SITE LOCATION PLAN:

N

Revision : Date : Details :

wood | goldstraw | yorath

ARCHITECTS QUANTITY SURVEYORS CDM CONSULTANTS

Churchill House, Regent Road, Stoke on Trent, ST1 3RH.

Tel:01782 208000 Fax:01782 208712

E-Mail : info@woodgoldstraw.co.uk

Drawing no.	Scale.
4064-05-03	1:1250
Drawn. L.EDWARDS	Revision.
Date. 26/04/2017	-
Sheet Size. A3 SIZE	

Client.

S.PERKINS

Project.

STORE CONVERSION

LOCATION PLAN

Copyright. Wood Goldstraw & Yorath.

Contractors are to check all dimensions on site and refer any discrepancies to the Arc
Do not scale from this drawing.

X:\3 STEVE ENGLISH'S TEAM\DRAWING REGISTER\4064-05 S. PERKINS STORE CONVERSION\4064-05 SCHEME A Rev B.pln