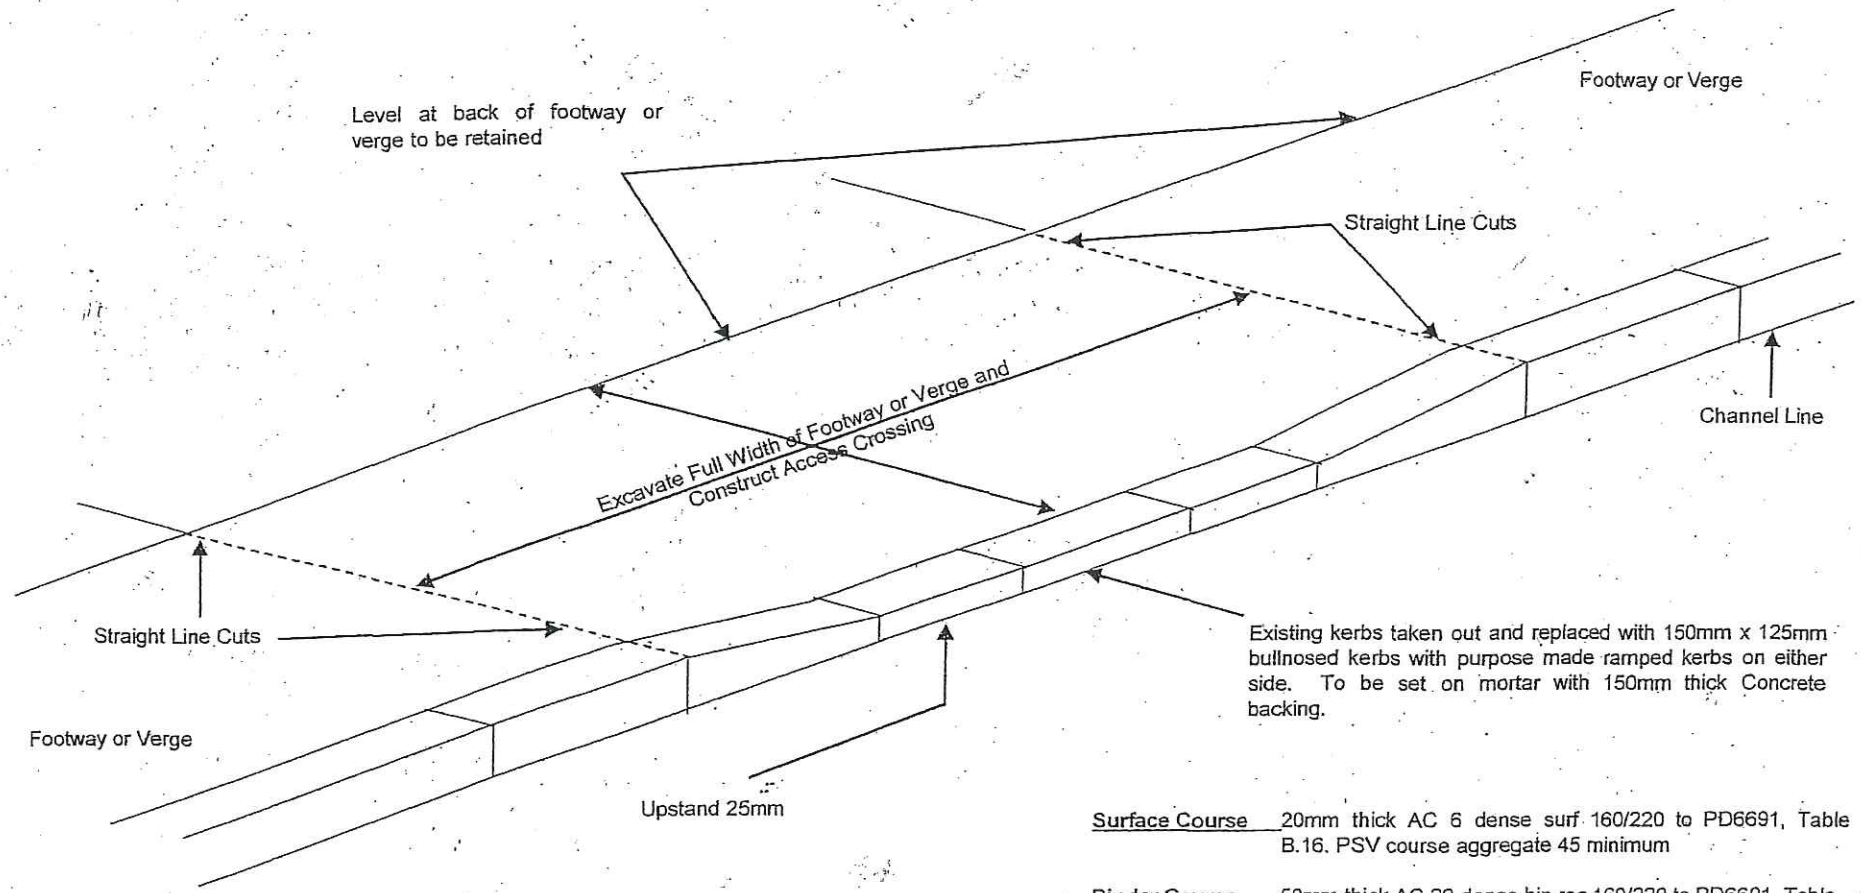


Surface Course 20mm thick AC 6 dense surf 160/220 to PD6691, Table B.16. PSV course aggregate 45 minimum

Binder Course 50mm thick AC 20 dense bin rec 160/220 to PD6691, Table B.11.

Sub Base 150mm thick Type 1

NOTE

Where the footway is flag paved the slopes of each side of the access crossing must be saw cut to obtain the necessary falls and gradient, and all sloping flags must be bedded on 75mm of concrete grade ST1. Flags only to be used under the instruction of the Overseeing Organisation.

Staffordshire County Council

NTS	Plan/Ref No. AC/1/91
Origin By / Drawn By	Date 01/04/08

Title

Plan Showing Construction Of Typical Domestic Access Crossing