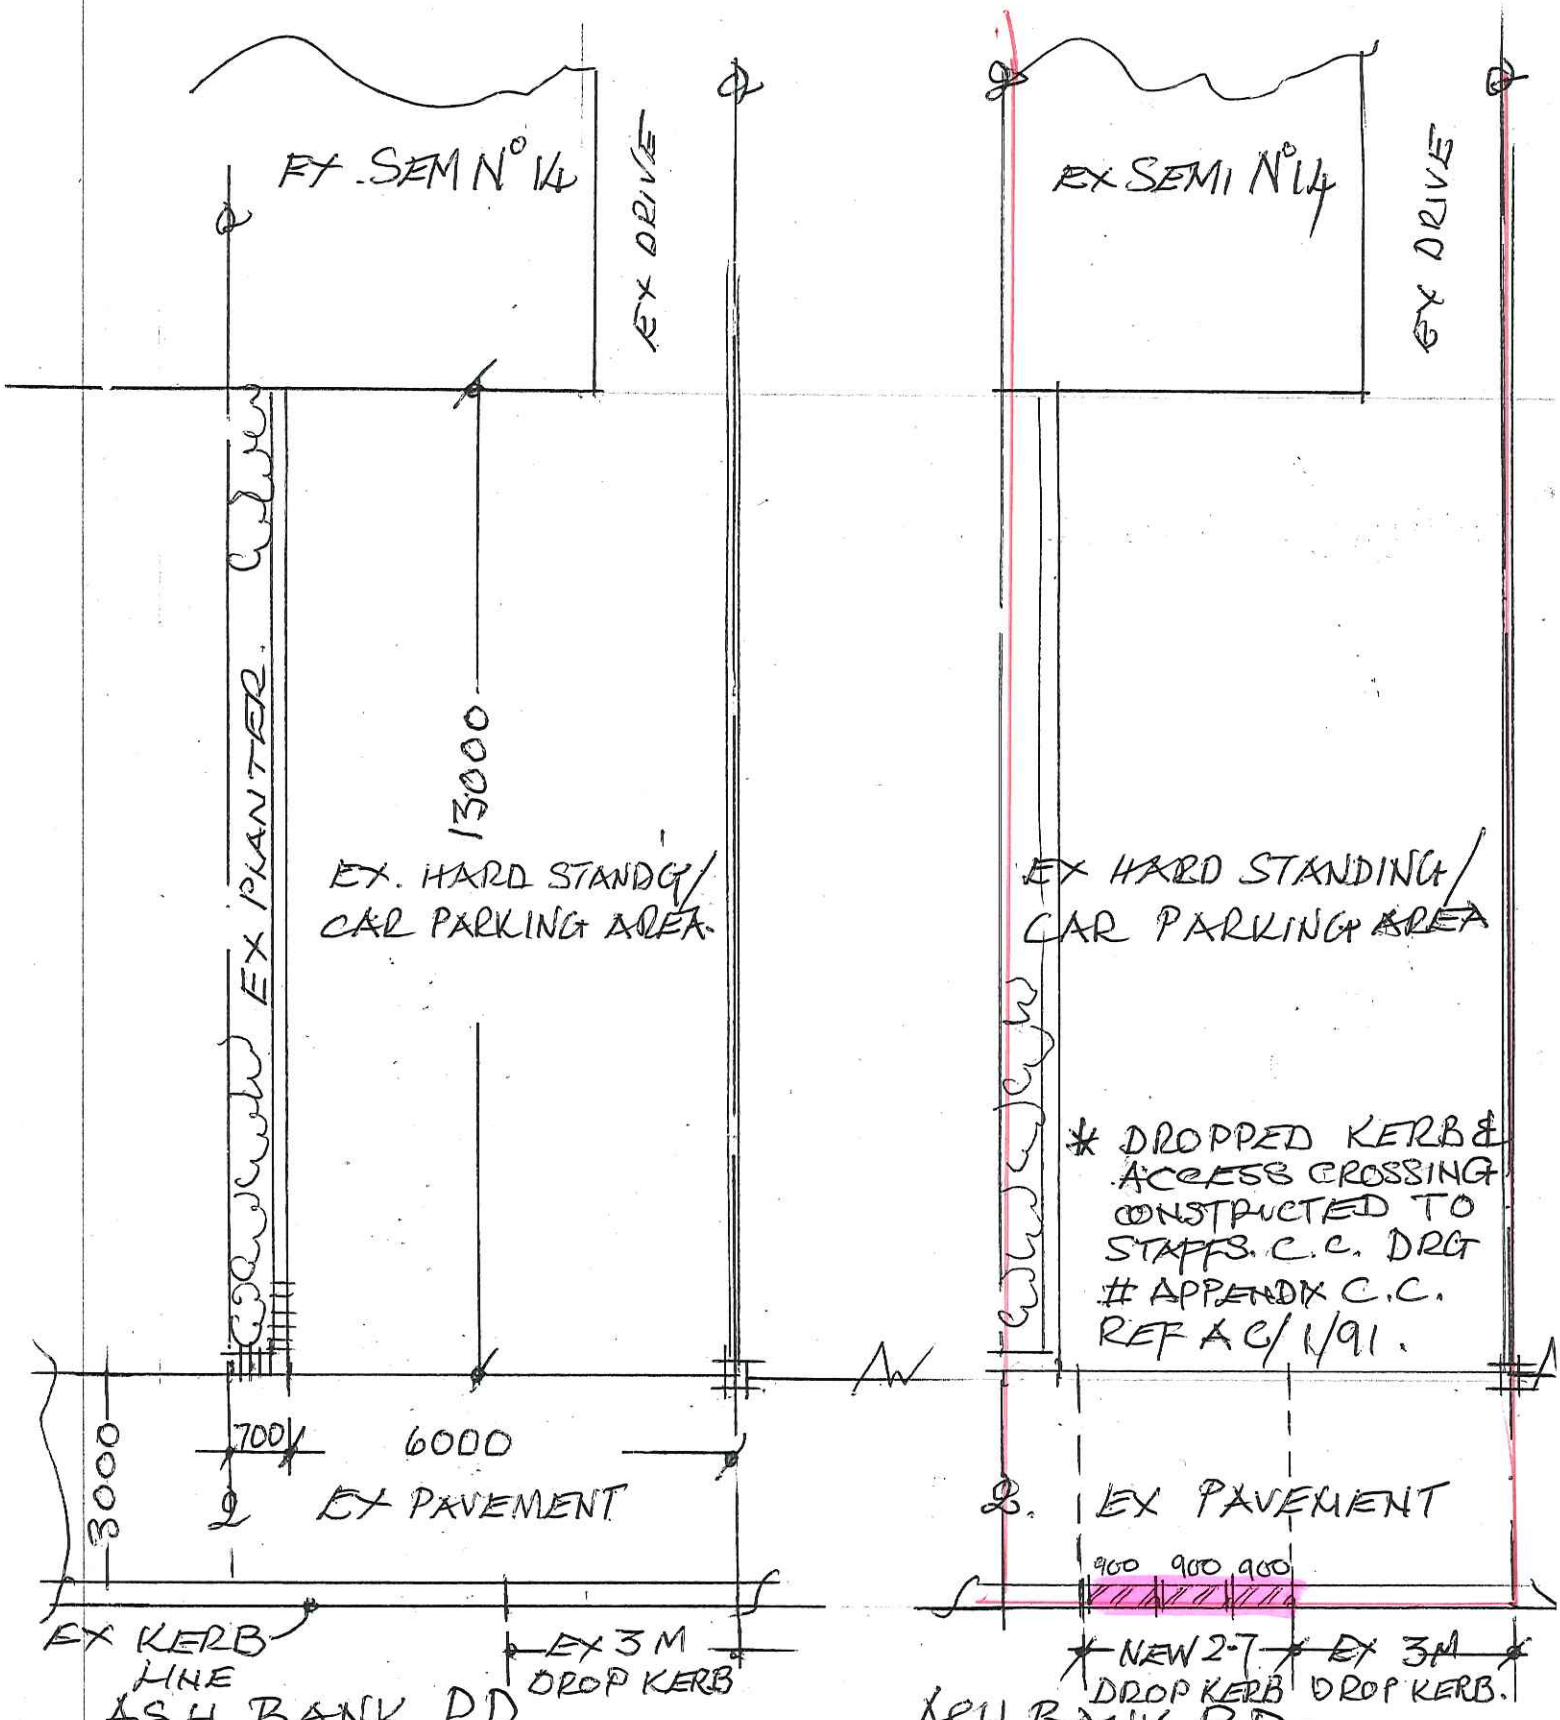

SITE PLAN AS EXISTING

SCALE 1:100

SITE PLAN AS PROPOSED

SCALE 1:100

DROPOSED ALTERATIONS TO EX ACCESS & DROPPED KERB AT N°14 ASH BANK WERRINGTON. ST2-9DR.