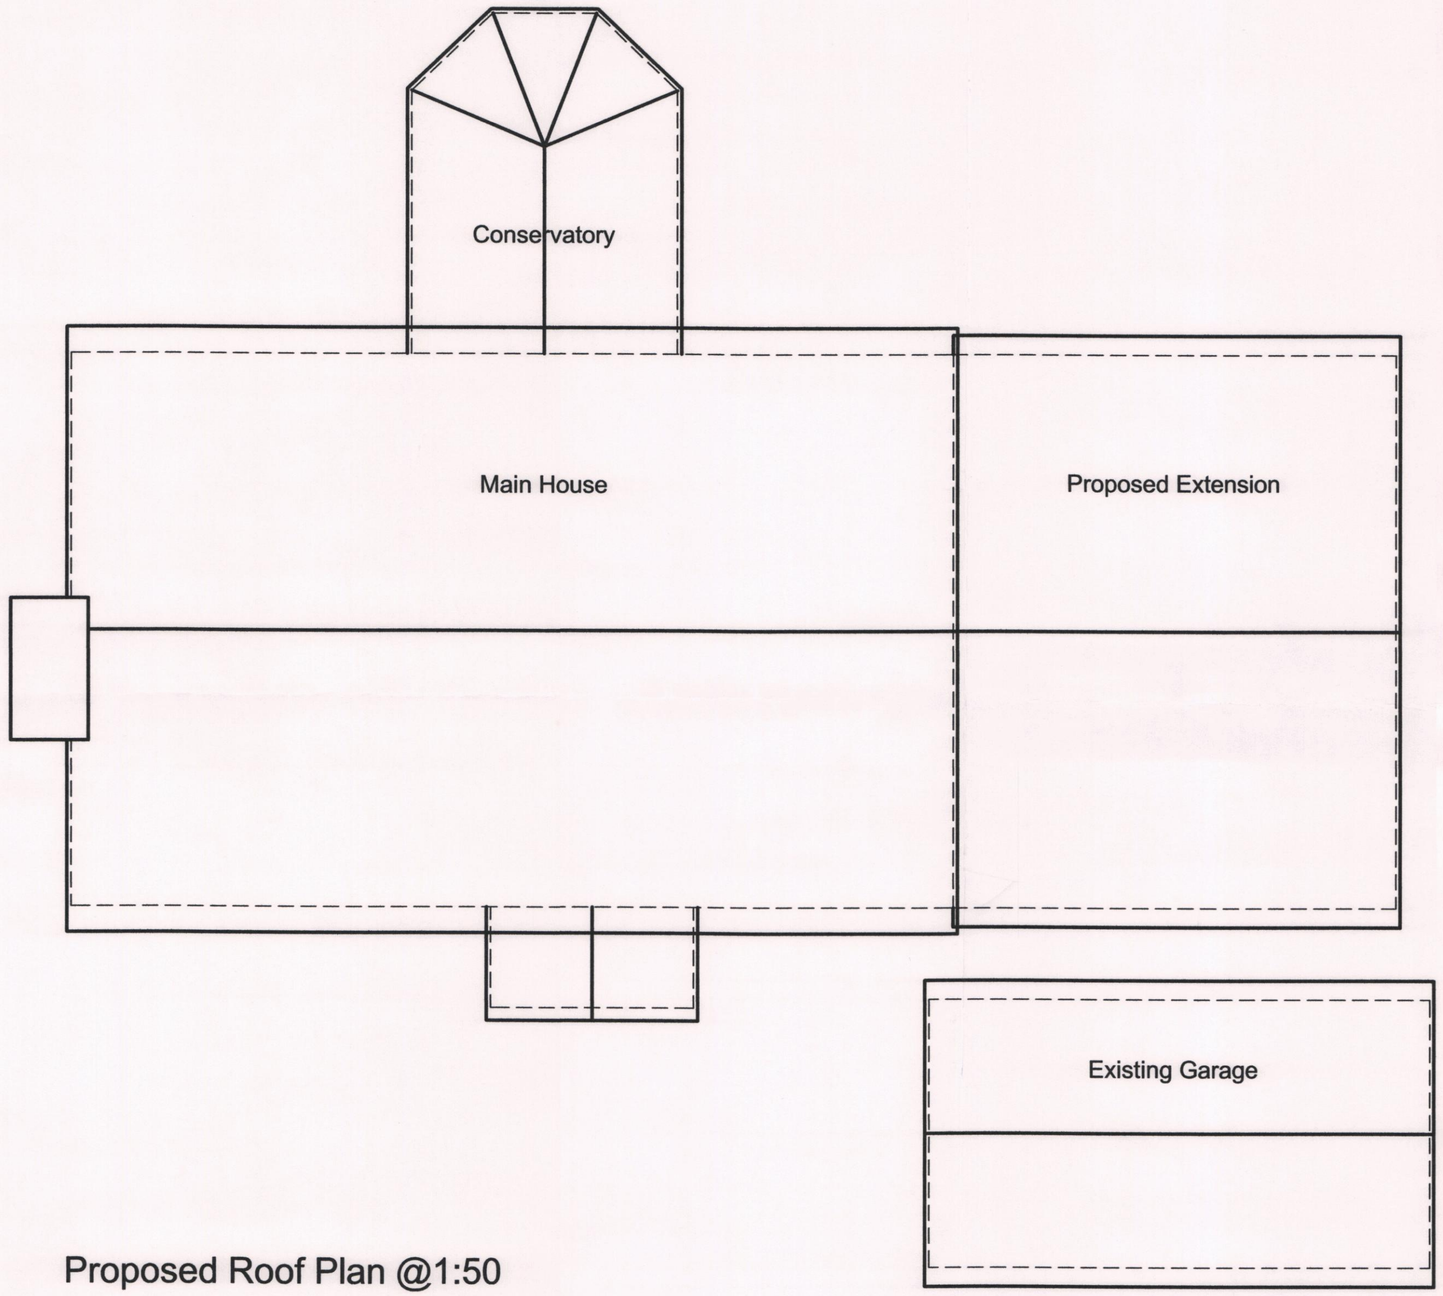


Proposed Roof Plan @1:50

Key

Line of Roof

Outline of walls below

09/00843/ CL/PRO 20 AUG 2009

CLIENT
Mr & Mrs Connolly

PROJECT
Lime Tree Cottage,
Rushton Spencer

TITLE
Proposed Roof Plan

SCALE	DATE	DRAWN	CHECKED
1:50@A2	Aug '09	JH	-

PROJECT NO.	DRAWING NO.	REVISION
R-0127	R-0127-06	-

equilibrium ARCHITECTS

435-437 Walmersley Road Bury Lancashire BL9 5EU T : 0161 797 2077 F : 0161 797 2088
info@equilibriumarchitects.co.uk www.equilibriumarchitects.co.uk