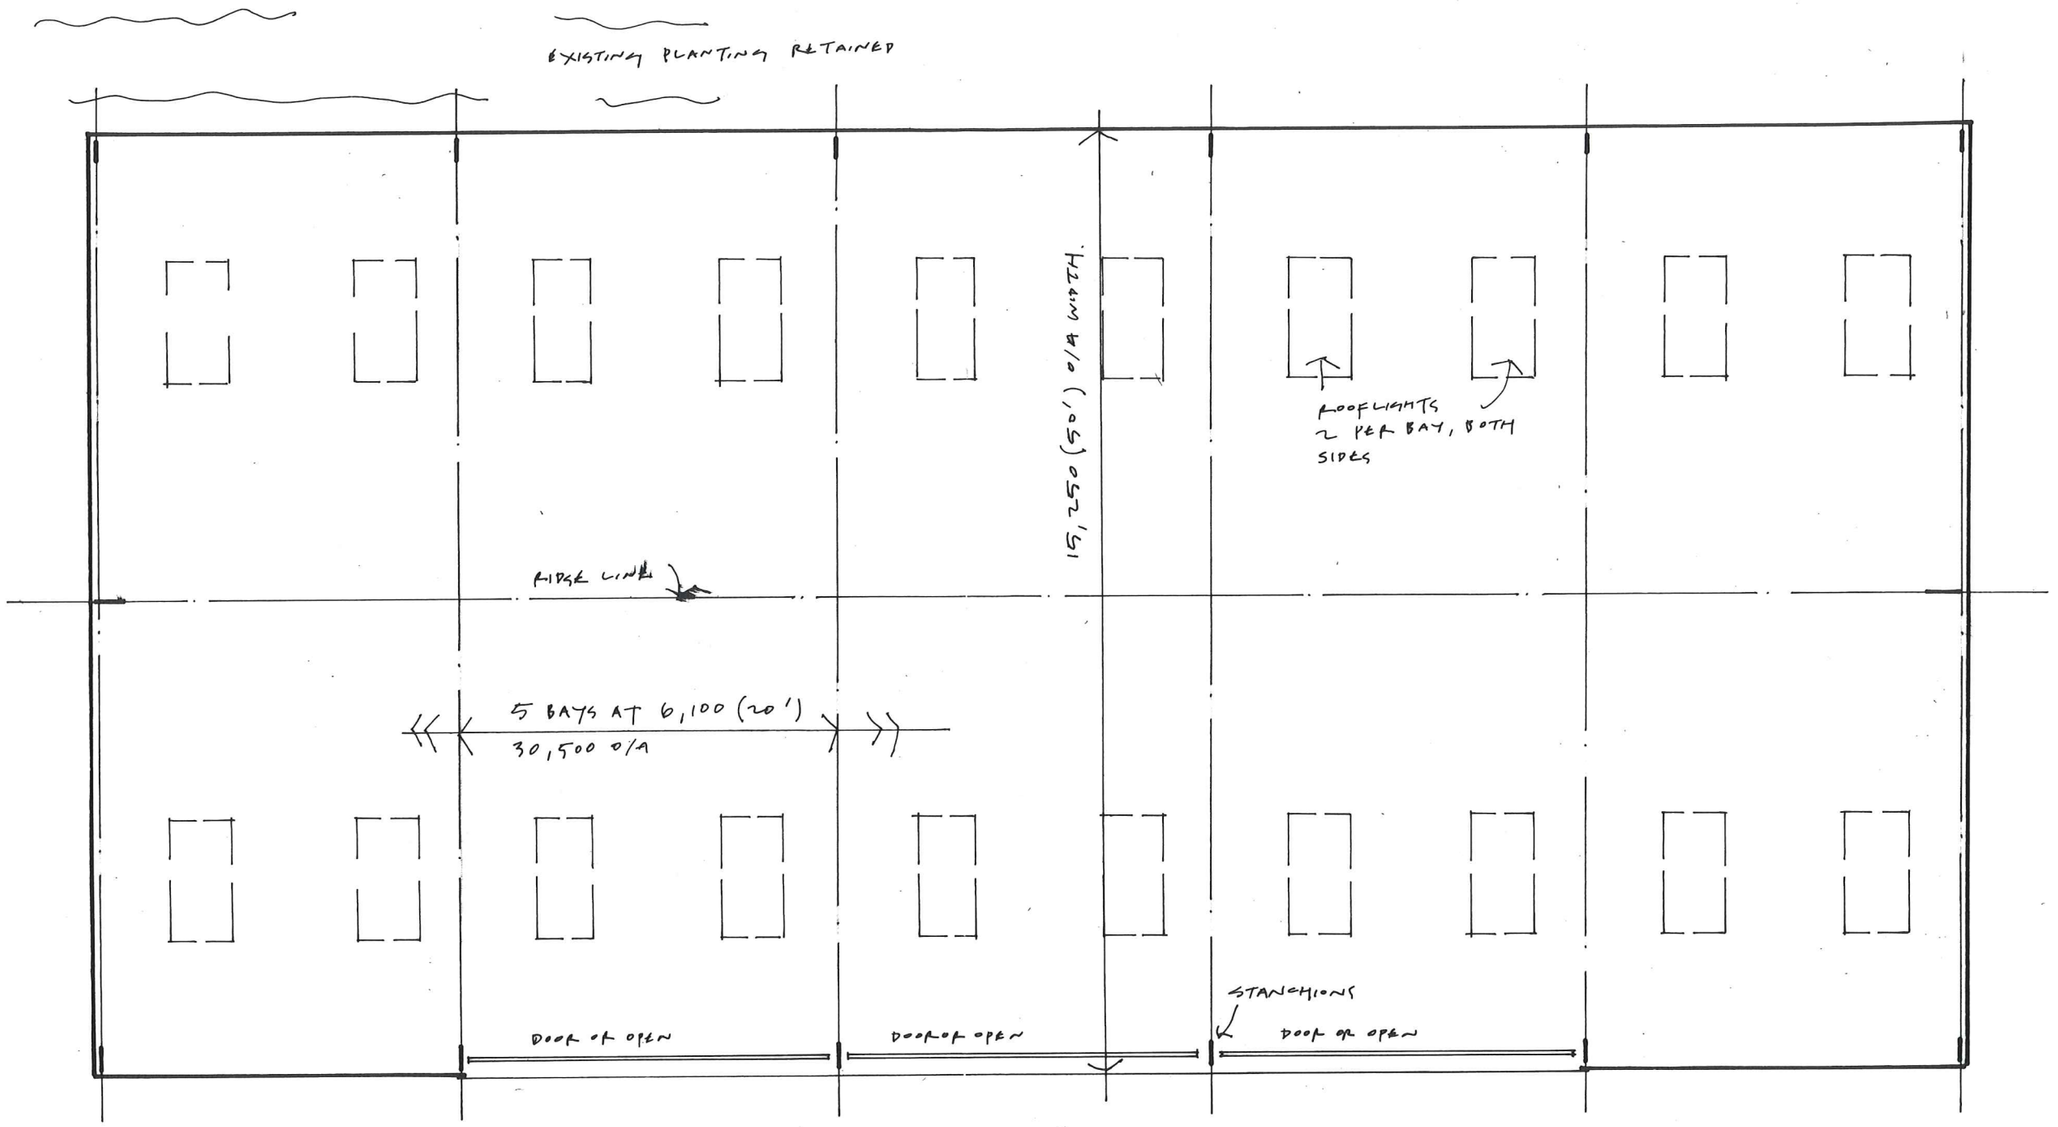

PNOT-1

Ryder Ford
ASSOCIATES

DEVELOPMENT CONSULTANTS

ARCHITECTURE : PLANNING

BUILDING SURVEYING AND CONSERVATION
FARM AND COUNTRYSIDE

PARKSIDE PARK ROAD LEEK
STAFFORDSHIRE ST13 8JT 01538 398290

DRAWING NO. **HMR 03 floor plan 1:100**
PROPOSED TRACTOR AND AGRICULTURAL IMPLEMENT BUILDING
AT **HOME FARM** MEERBROOK ROAD RUSHTON NEAR LEEK SK11 0RB

07 2009

Ryder Ford
ASSOCIATES

DEVELOPMENT CONSULTANTS

ARCHITECTURE : PLANNING

BUILDING SURVEYING AND CONSERVATION
FARM AND COUNTRYSIDE

PARKSIDE PARK ROAD LEEK
STAFFORDSHIRE ST13 8JT 01538 398290

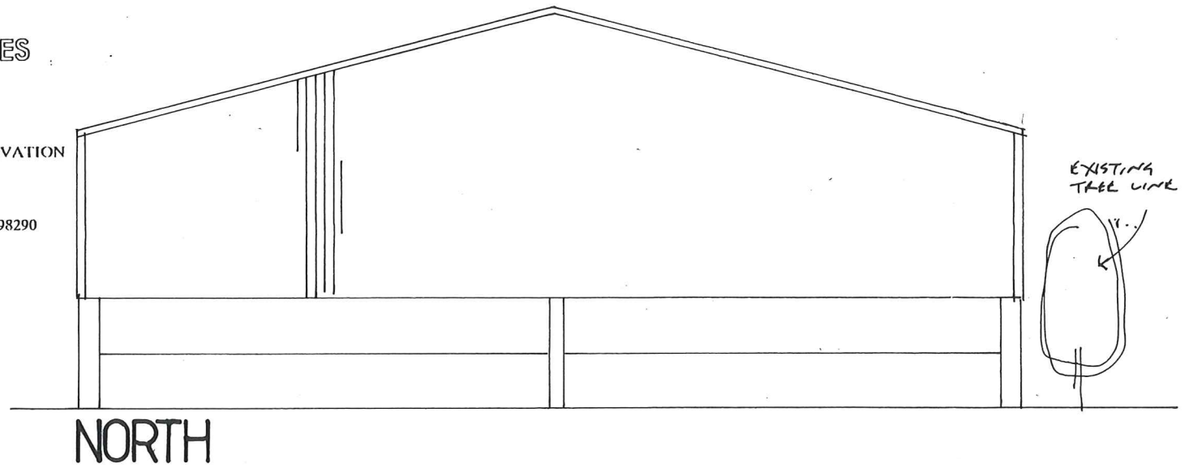

NORTH

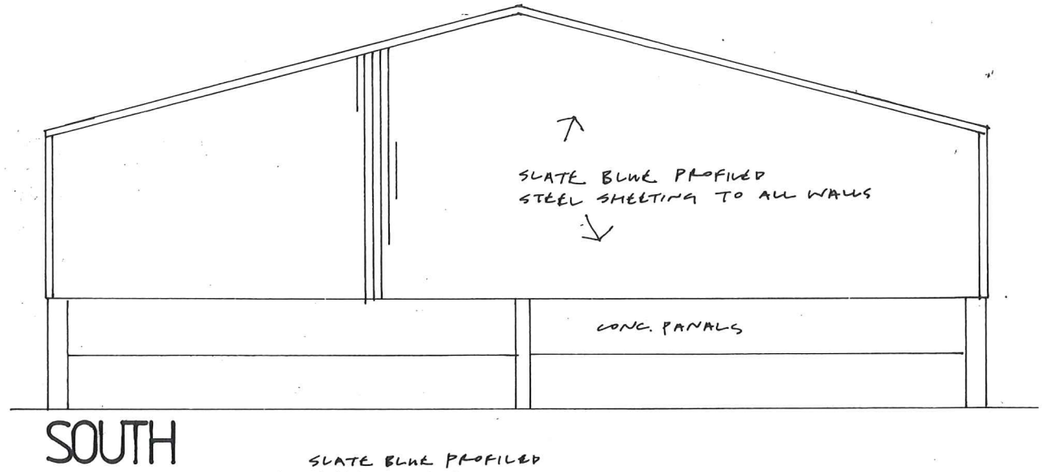

SOUTH

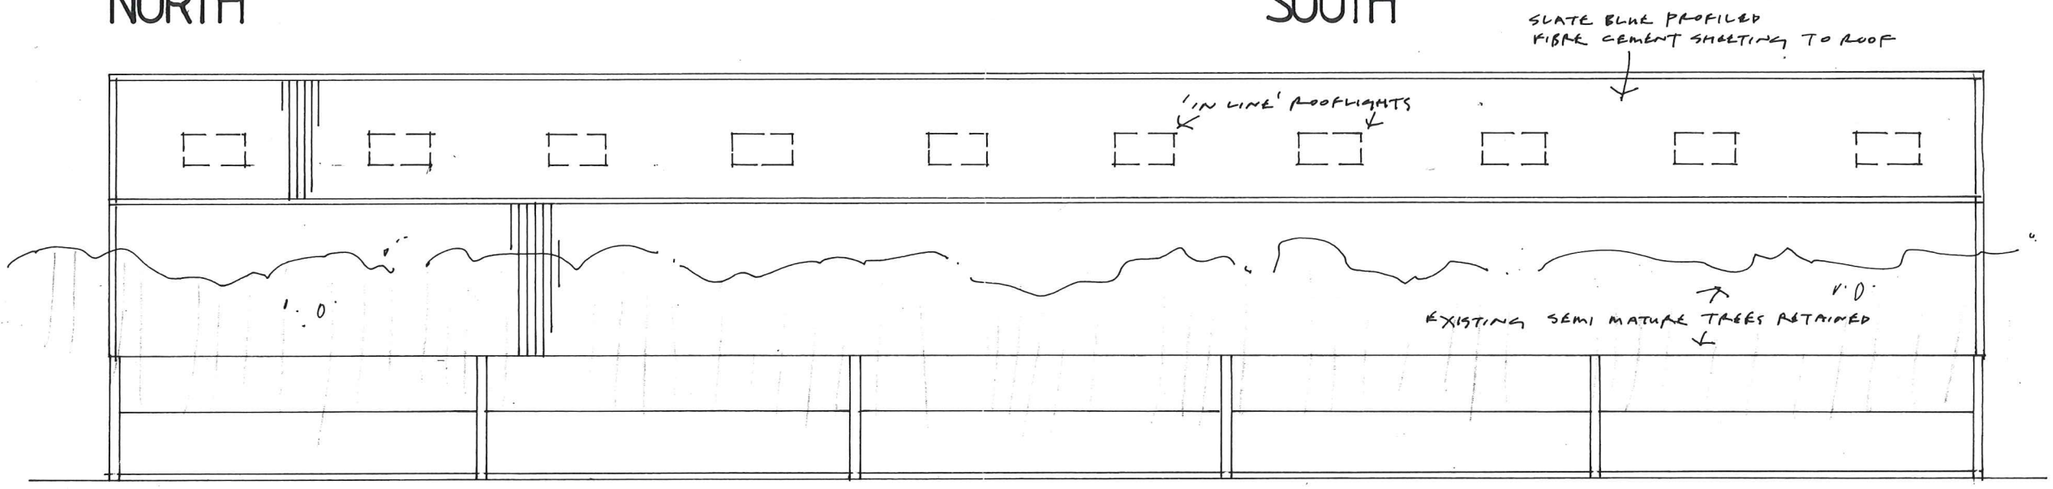

WEST

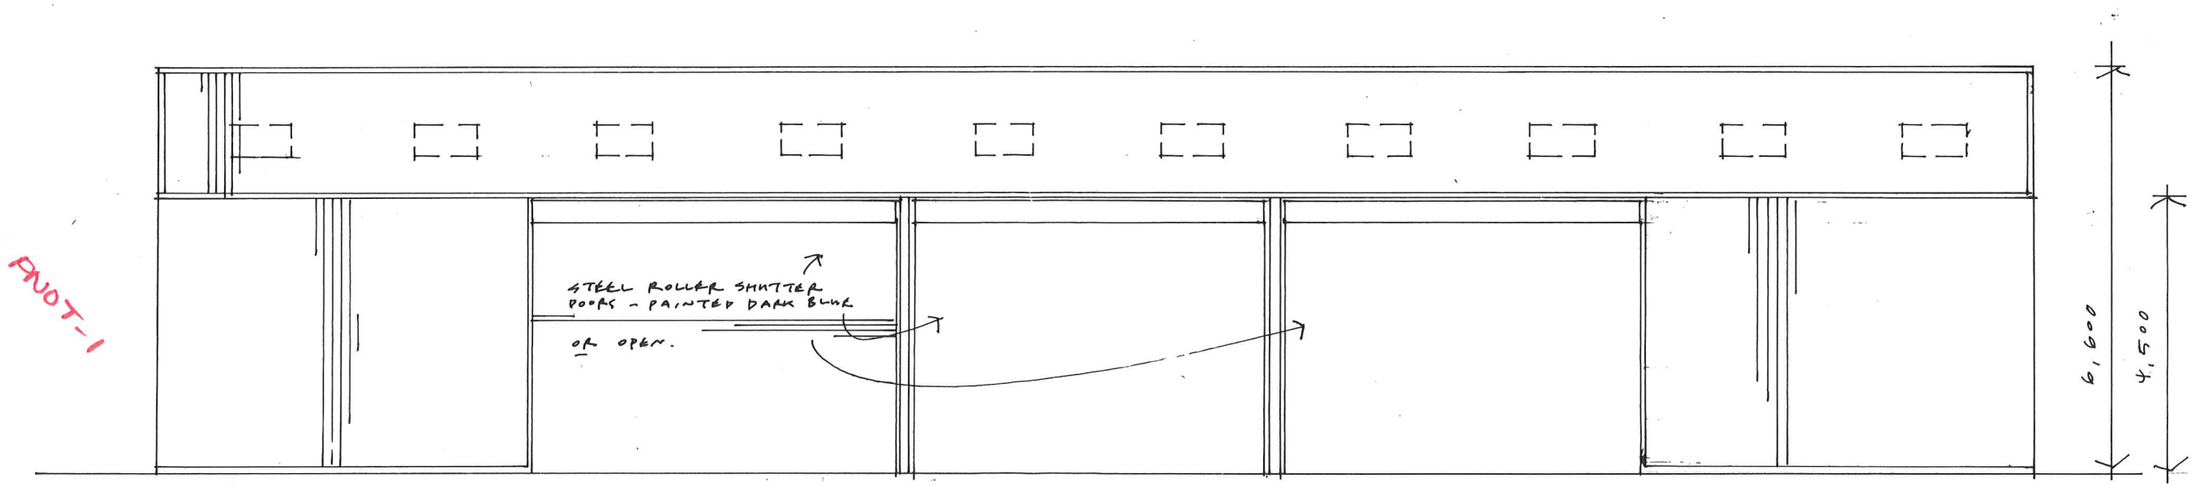

EAST

DRAWING NO. **HMR 04 elevations 1:100**
PROPOSED TRACTOR AND AGRICULTURAL IMPLEMENT BUILDING
AT **HOME FARM** MEERBROOK ROAD RUSHTON NEAR LEEK SK11 0RB

07 2009