
Proposed Track on Land off Delphouse Road, Cheadle

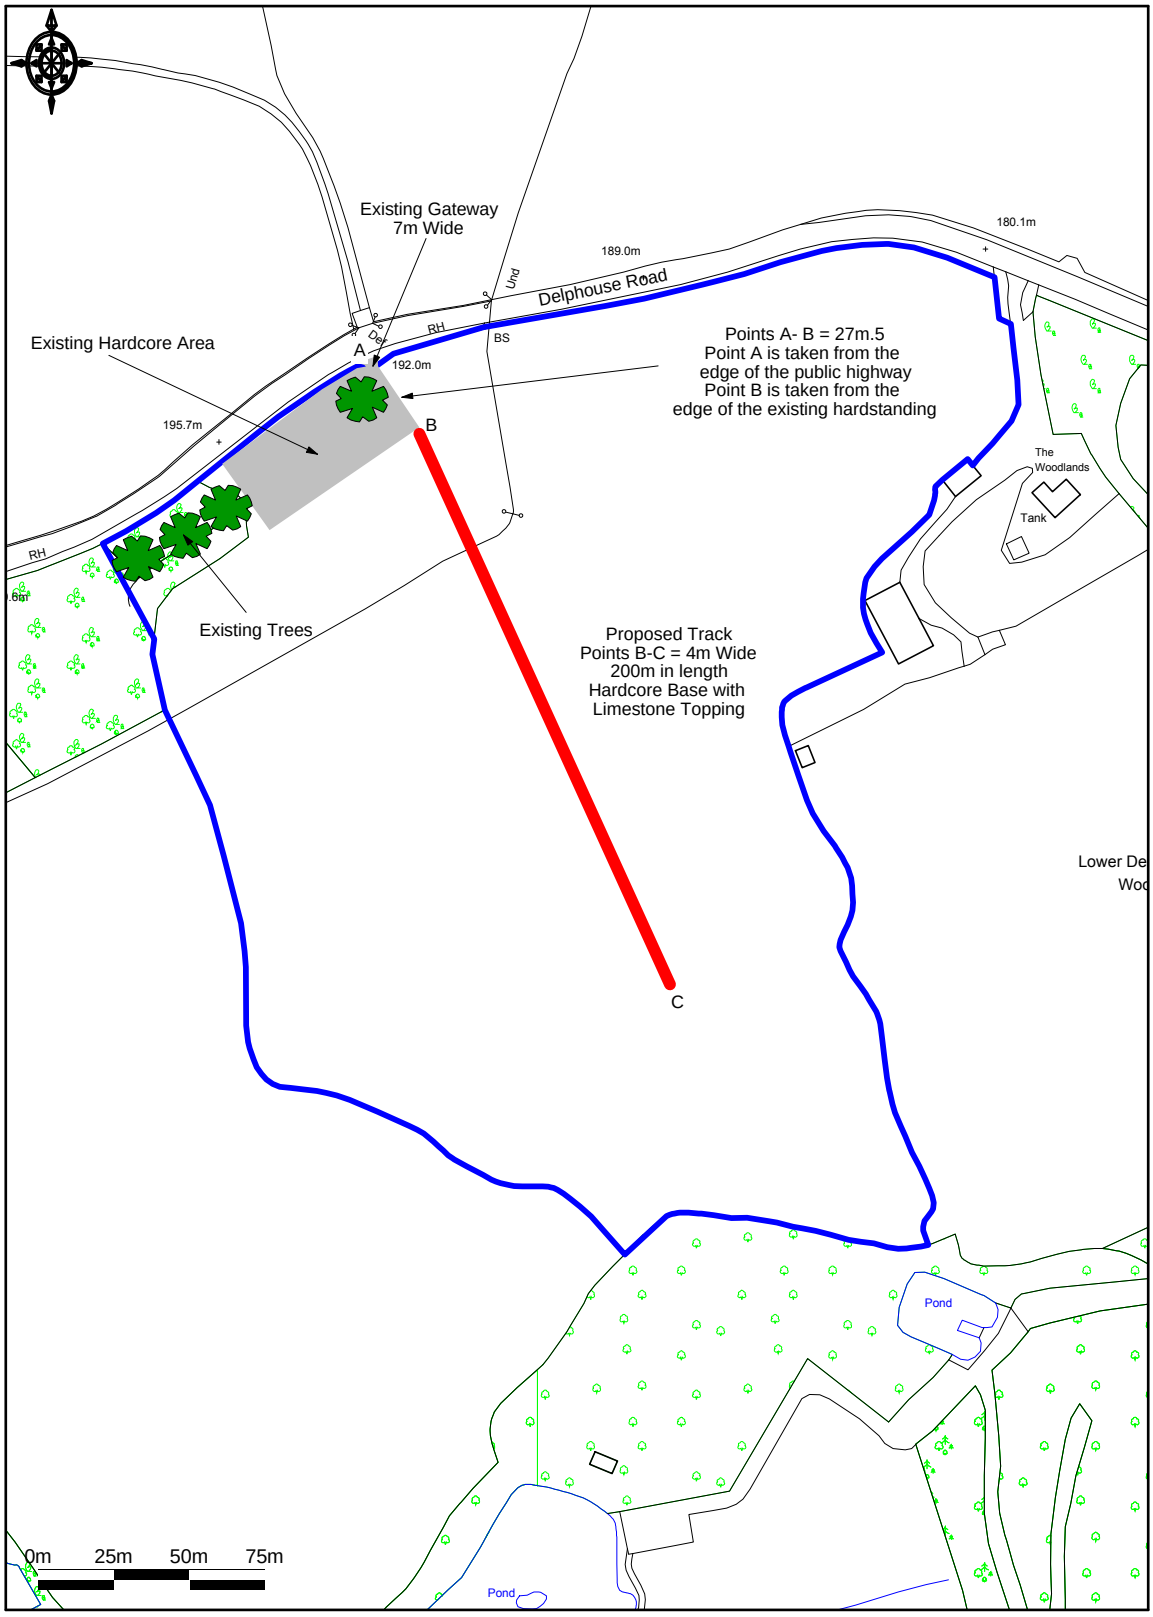

Promap®
Ordnance Survey © Crown Copyright 2017. All rights reserved.
Licence number 100022432. Plotted Scale - **1:2500**

Location Plan