


Side Elevation B

Scale 1:50



Front Elevation A

Scale 1:50

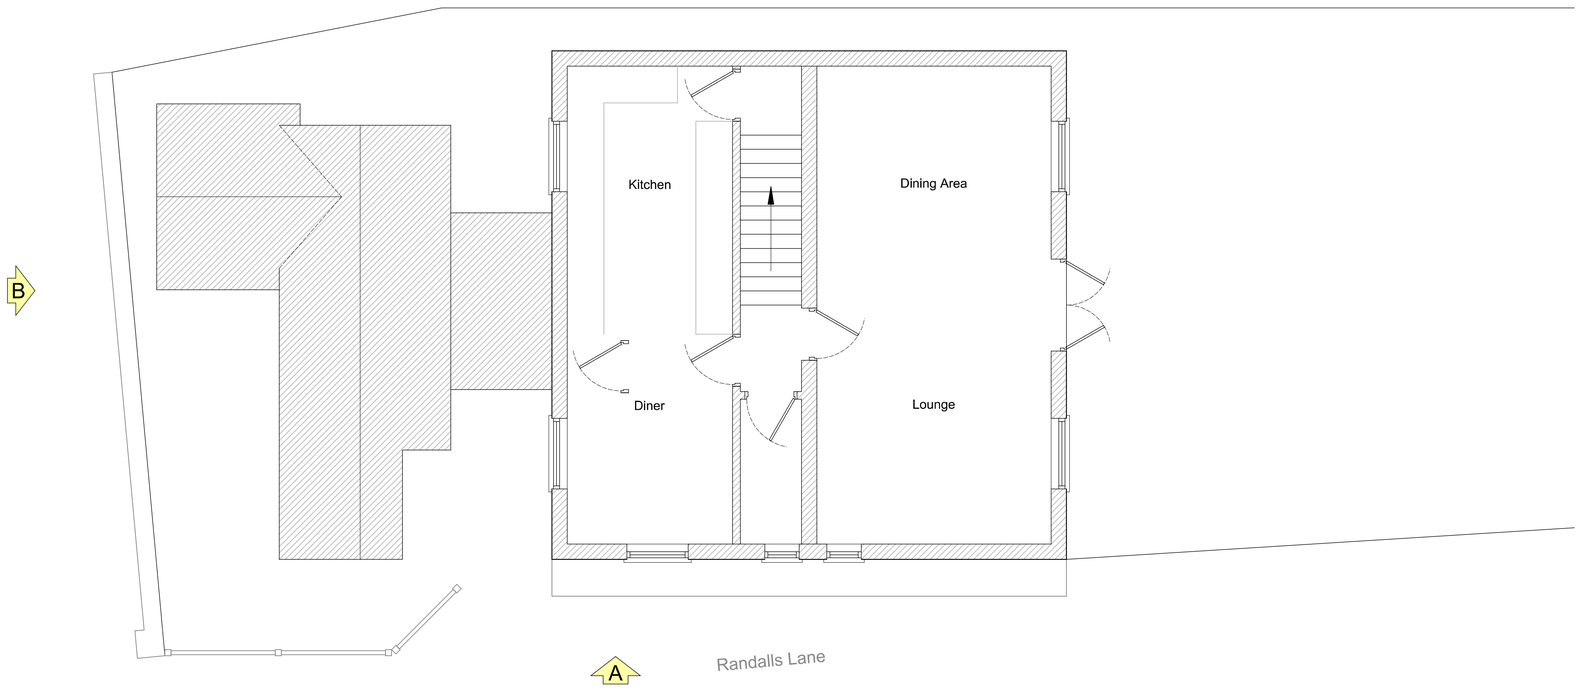

Existing Plan View

Scale 1:50

This drawing is copyright and should not be reproduced without permission.

All relevant dimensions and levels must be verified on site before work is commenced.

Scaled dimensions must not be taken from this drawing.

Client: Mr. J. Spendelow

Description/Location:

Proposed Extension
"Sunnyside"
Randles Lane,
Wetley Rocks
Staffordshire
ST9 0AT

Drawing Title: Existing Plan and Elevations

Drawing Number: P15-SPENDELOW-OB-002

Drawn: JTCB | Chk'd: JS | Rev.:

Date: 09/10/15 | Scale: 1:50 | Sheet: A1

J.B. Draughting Services
8 Cedars Drive, Stone, Staffordshire, ST15 0BB
07870 304334
jimtcbywater@hotmail.com