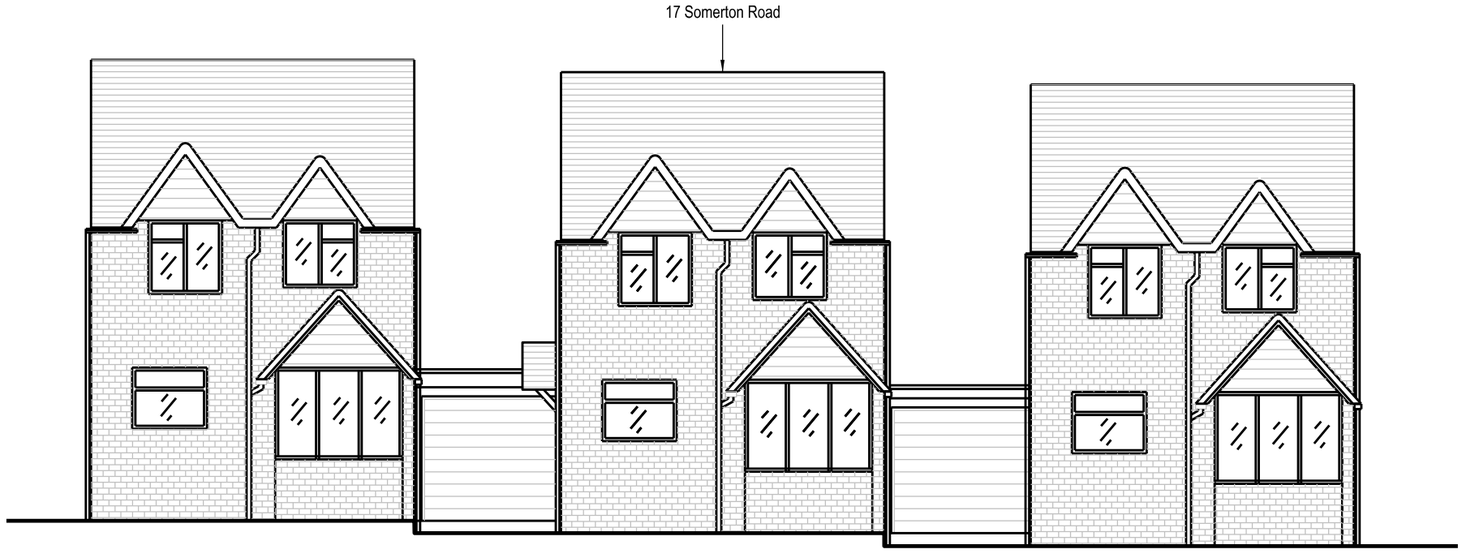

Existing North-Facing Elevation

(Scale 1:100)

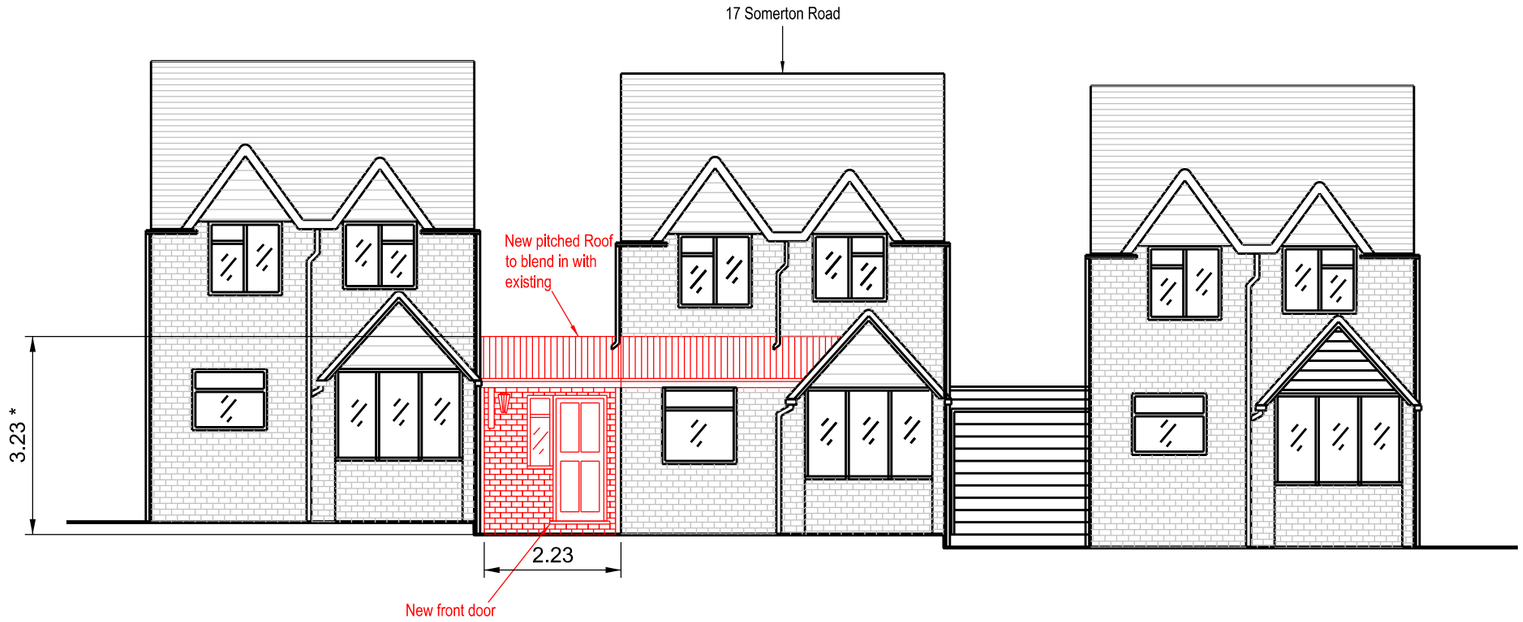

Proposed North-Facing Elevation

(Scale 1:100)

Notes:

1. All dimensions in metres.
2. Dimensions (*) =approximate
3. Proposed extension walls,roof material and colour to work in harmony with the existing house

Key:

Proposed Devlopment
Existing Features

REV	DATE	REVISION DETAILS	DRAWN	CHKD	APPRD
A	12.05.17	PLANNING APPLICATION	DT	DT	

CLIENT:
17 Somerton Road
Werrington
Staffordshire
ST9 0JH

CLIENT REFERENCE:
1003_PA

PROJECT:
PROPOSED EXTENSION

DRAWING TITLE:
NORTH ELEVATIONS

A3

PD
PRECISION DRAUGHTING LTD
SOMERTON HOUSE
17 SOMERTON ROAD
WERRINGTON
STAFFORDSHIRE
ST9 0JH
TEL: 01782 878376
MOB: 07947355675
EMAIL: precision.draughting@ntlworld.co.uk

SCALE	DOCUMENT NUMBER	REV
-	PLN-10008	A