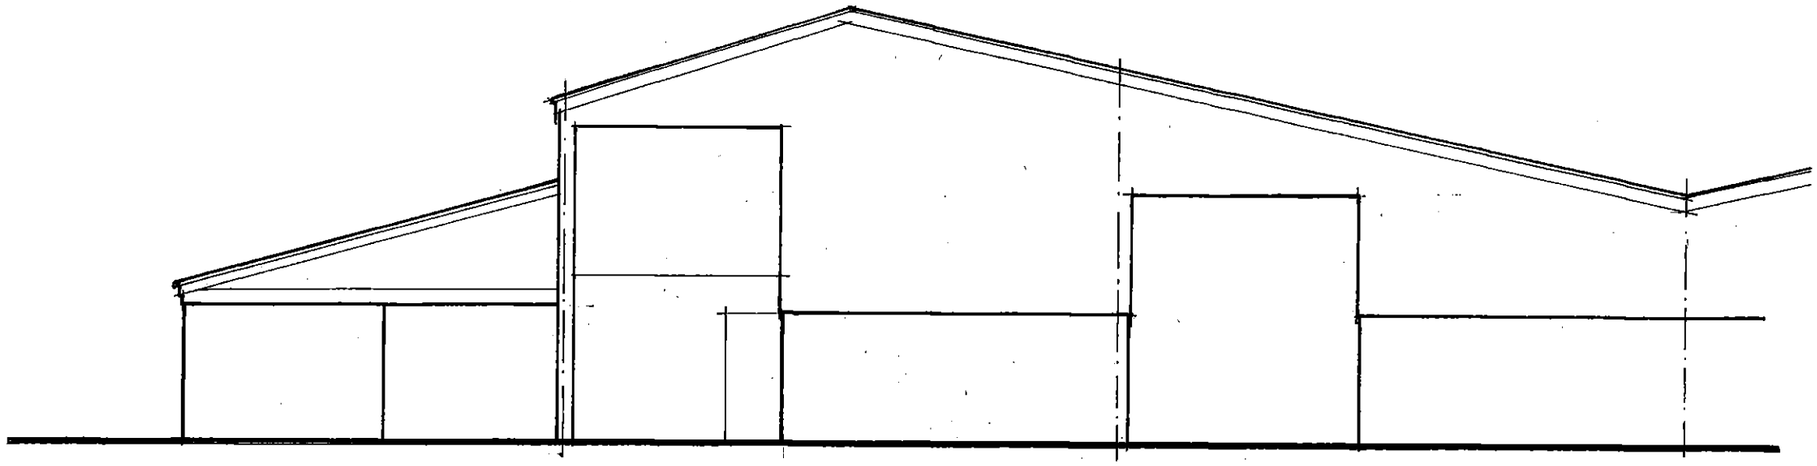

FRONT ELEVATION

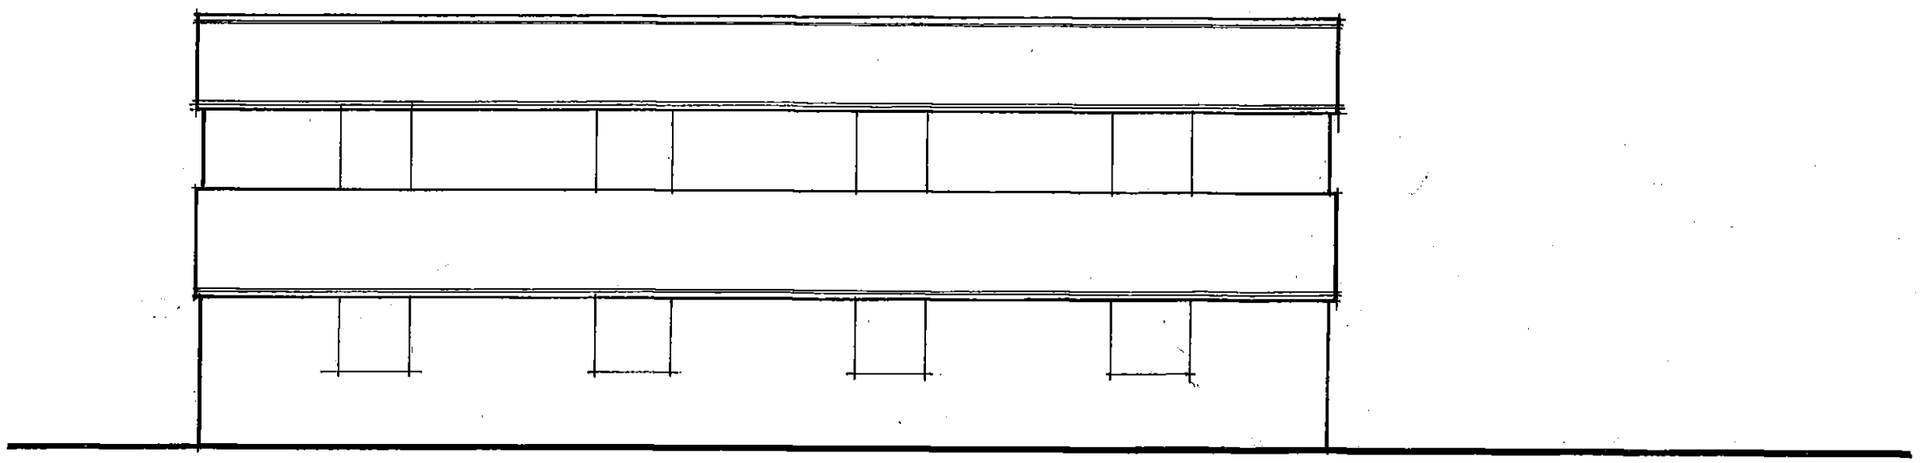

SIDE ELEVATION

PROPOSED EDUCATION FACILITY
OAK TREE FARM
TICKHILL LANE DILHORNE
FOR GREAT GROUNDS LTD
EXISTING ELEVATIONS 1 of 2
1: 100 at A3 May 2017

1705·03