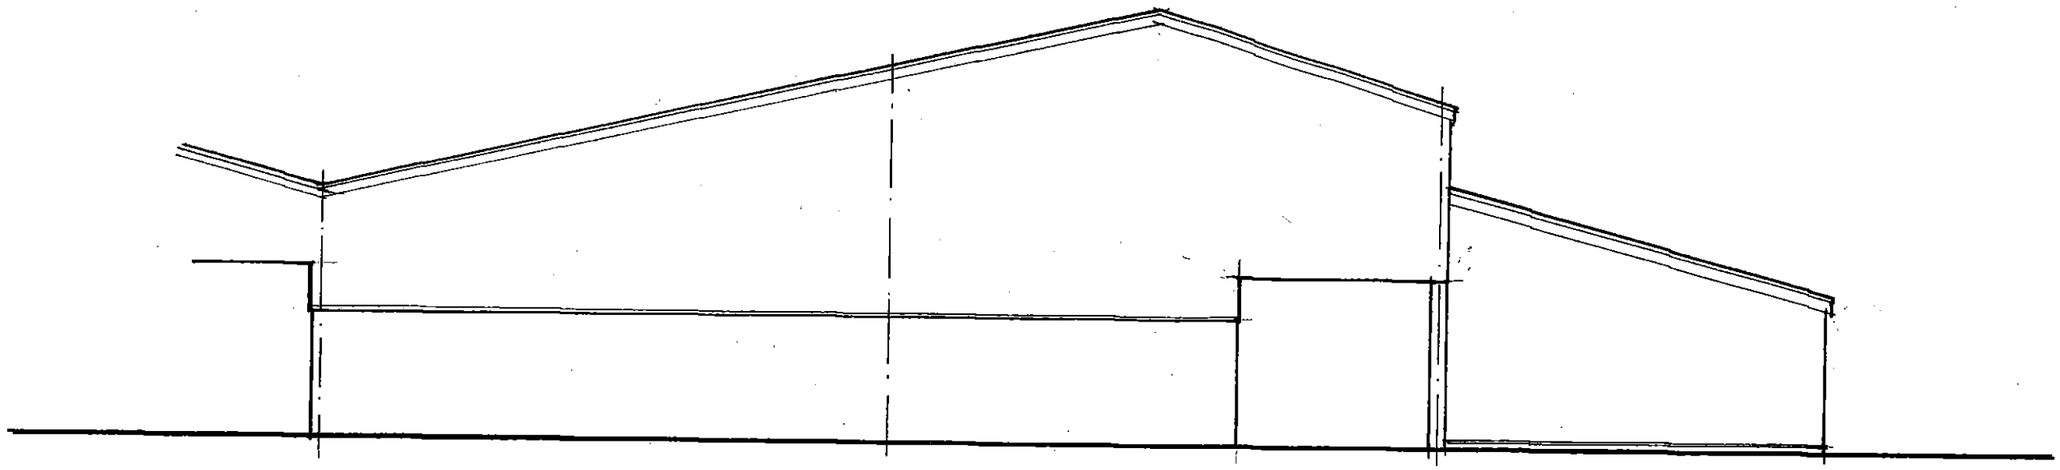

REAR ELEVATION

PROPOSED EDUCATIONAL FACILITY
OAK TREE FARM
TICKHILL LANE DILHORNE
FOR GREAT GROUNDS LTD
EXISTING ELEVATIONS 2 of 2
1: 100 at A3 May 2017 1705·04