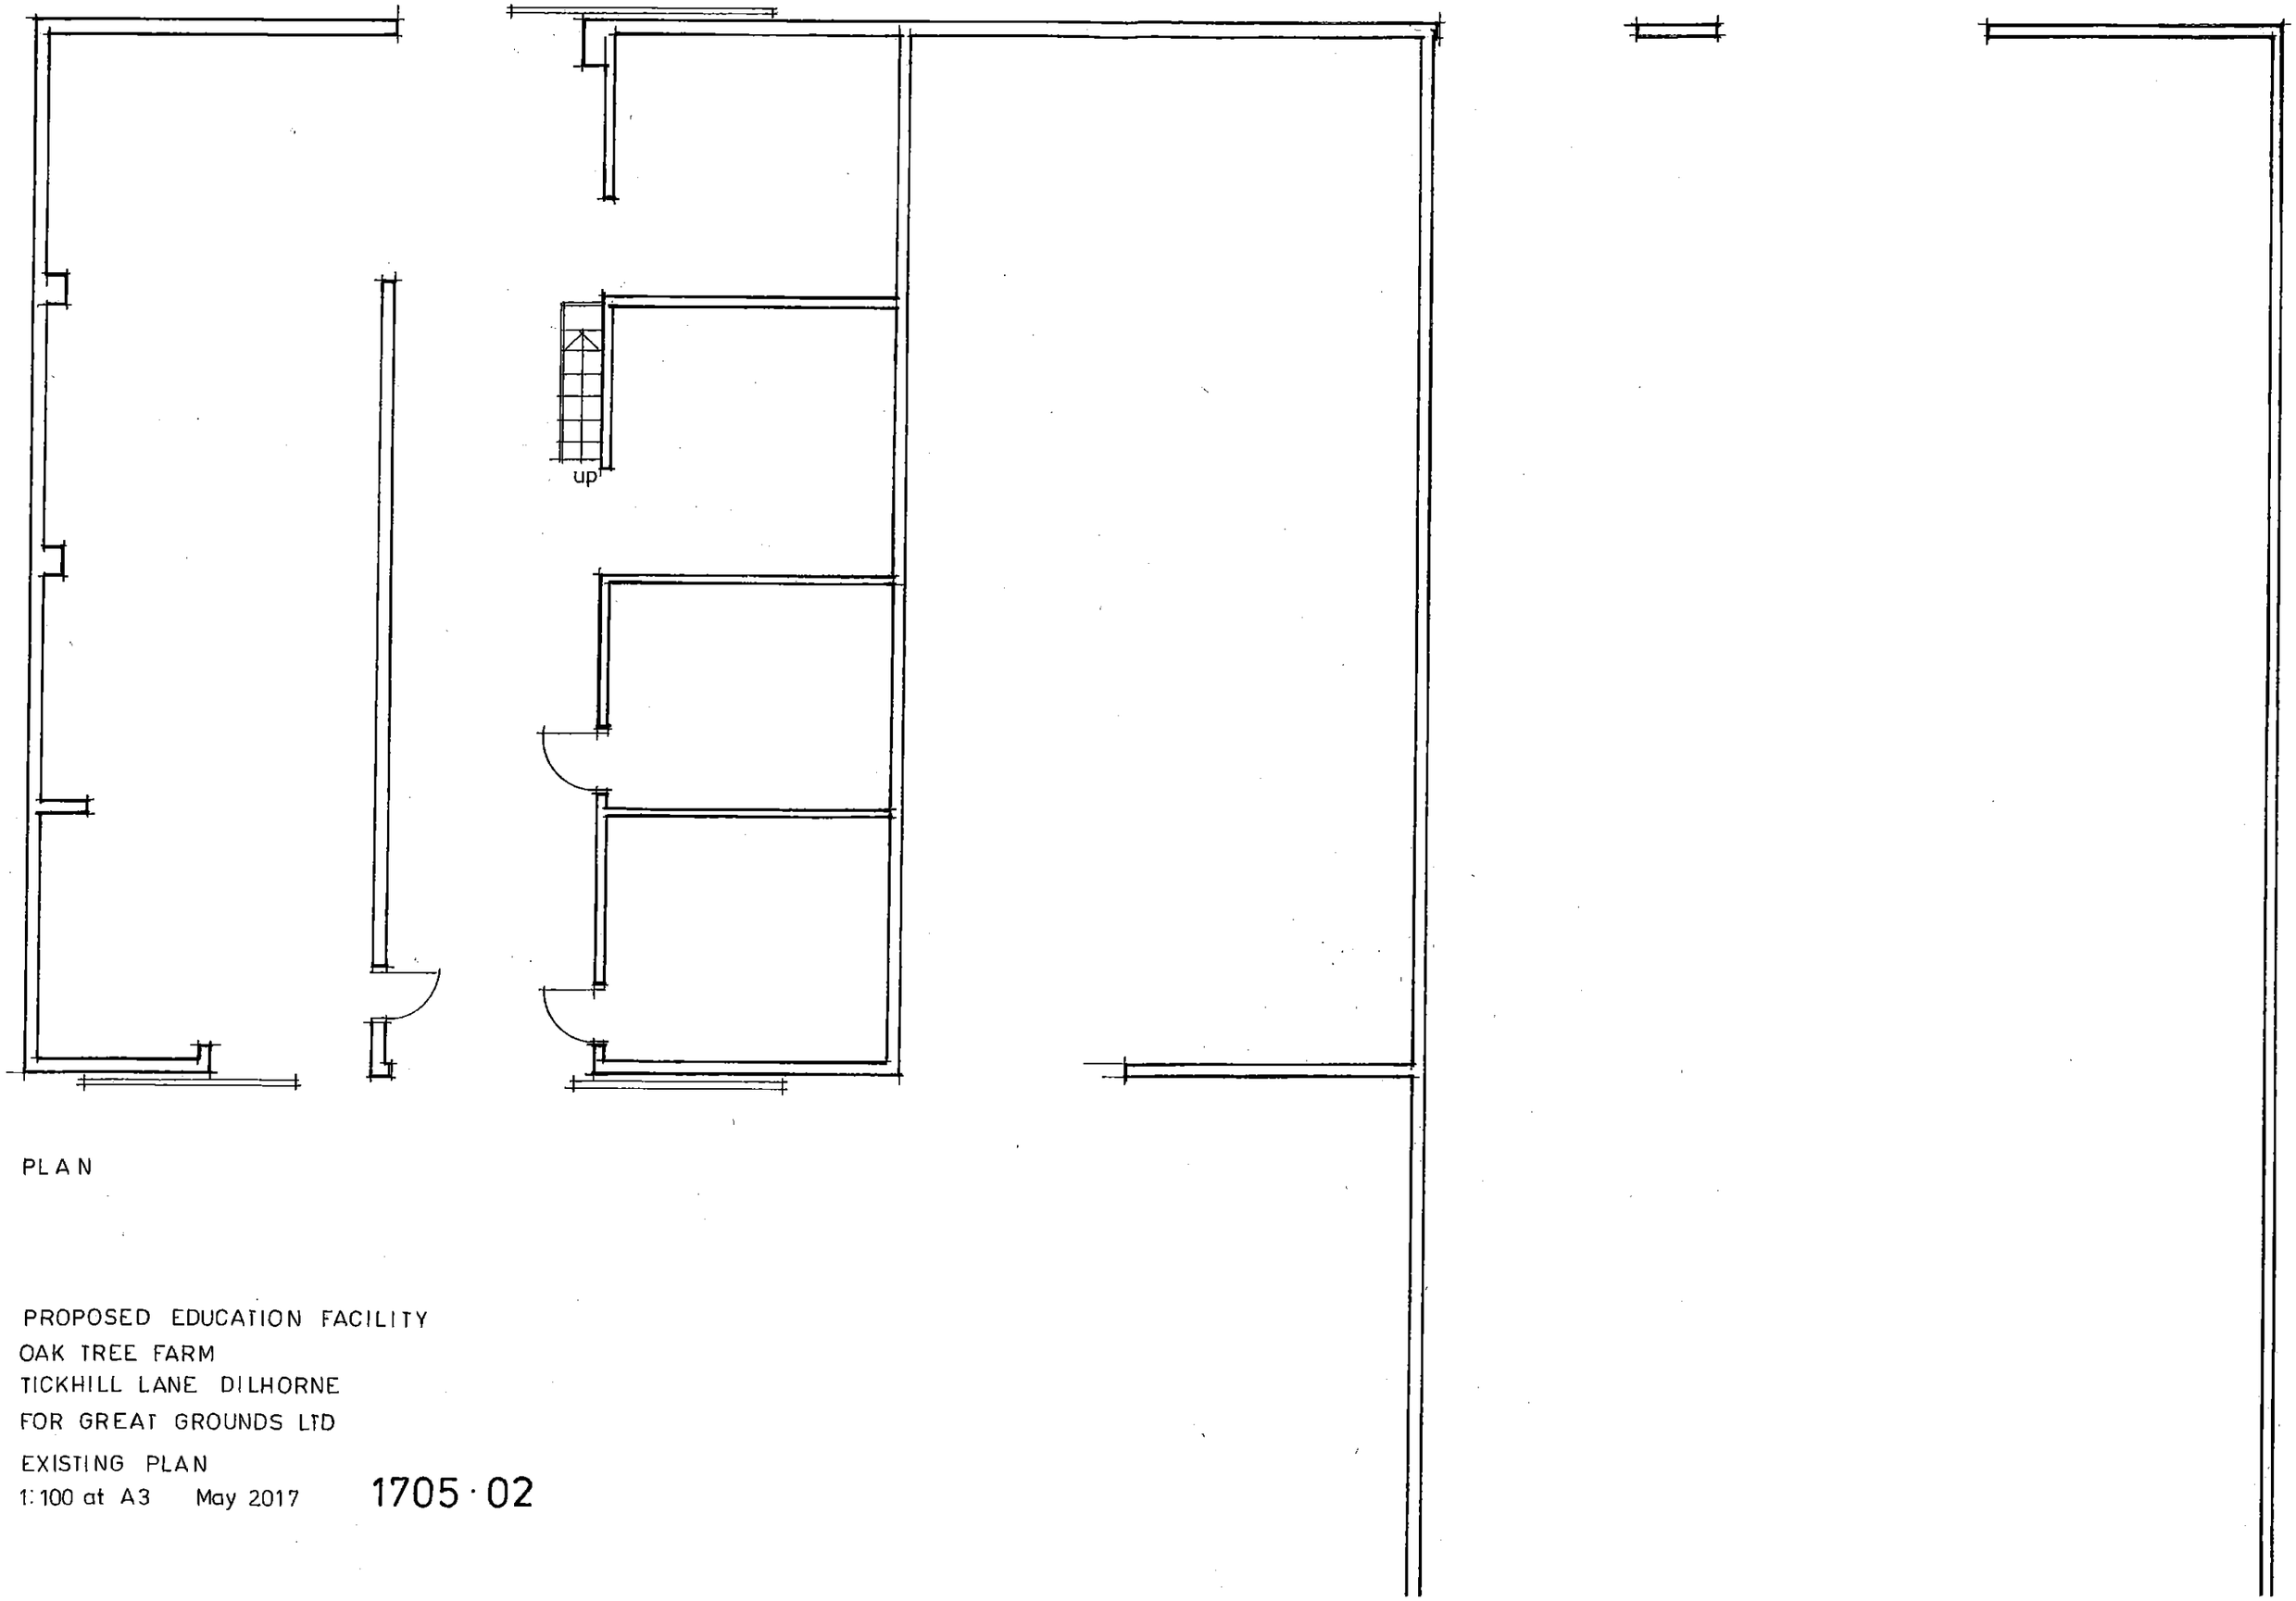

PLAN

PROPOSED EDUCATION FACILITY
OAK TREE FARM
TICKHILL LANE DILHORNE
FOR GREAT GROUNDS LTD

EXISTING PLAN
1:100 at A3 May 2017 1705·02