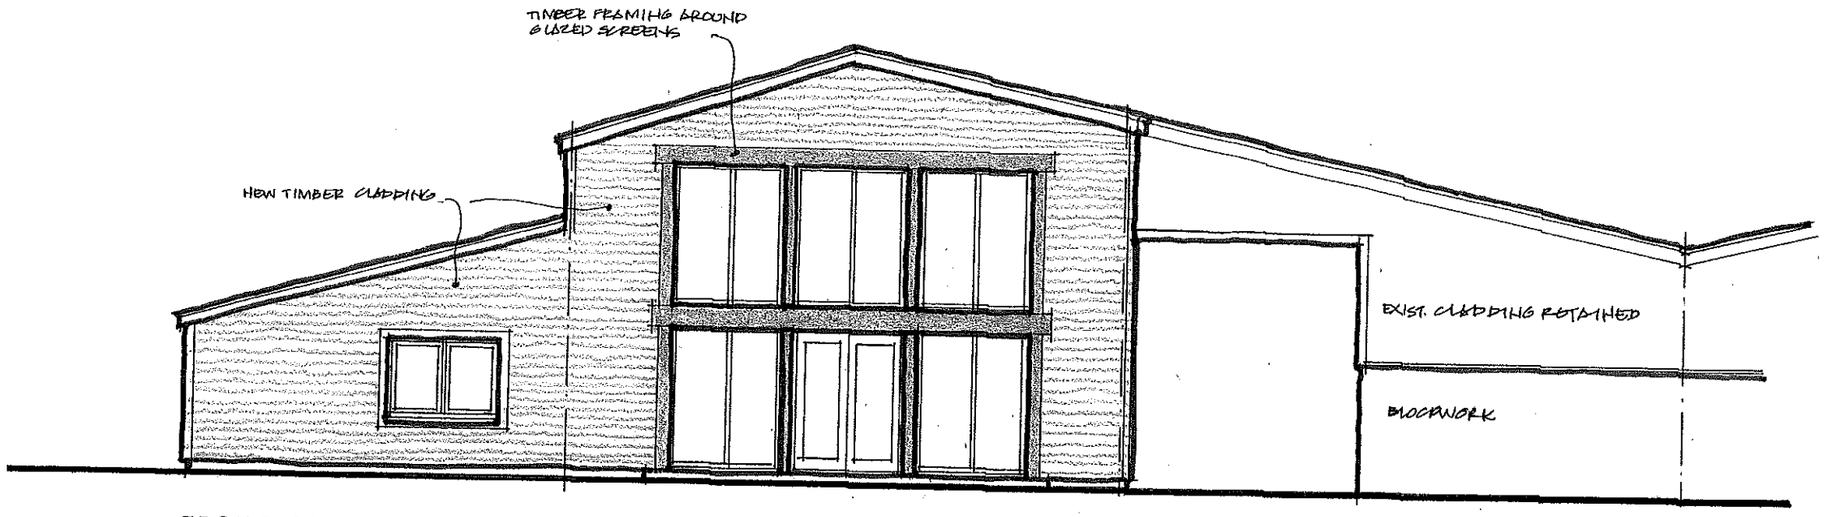

FRONT ELEVATION

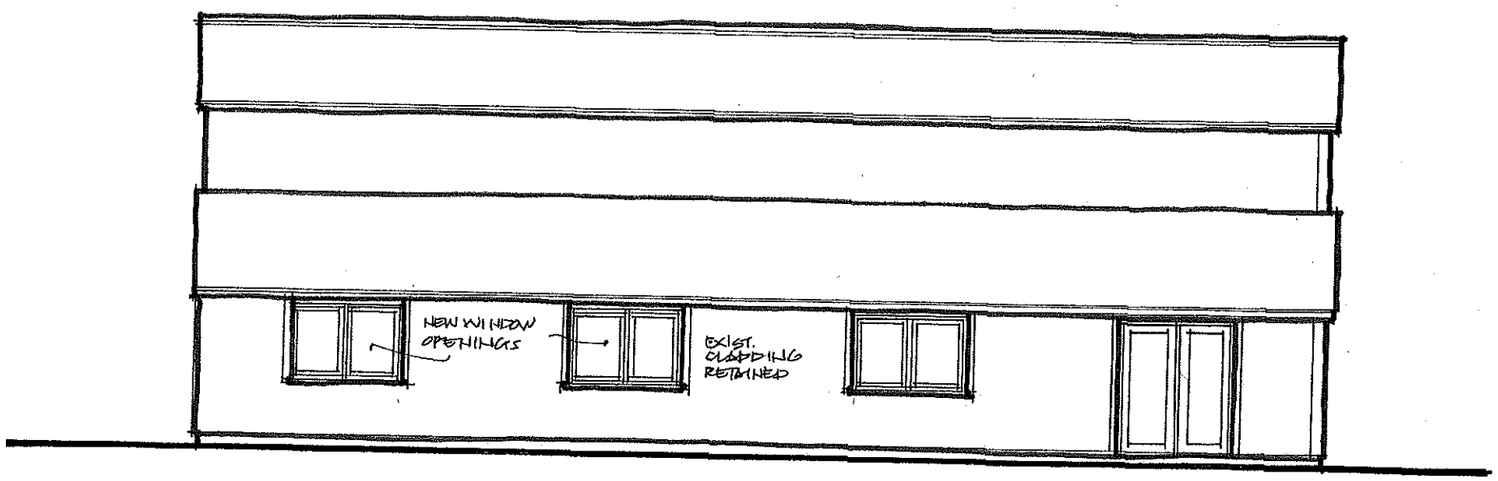

SIDE ELEVATION

PROPOSED EDUCATIONAL FACILITY
OAK TREE FARM
TICKHILL LANE DILHORNE
FOR GREAT GROUNDS LTD
PROPOSED FRONT & SIDE ELEVATIONS
1:100 at A3 May 2017

1705·07