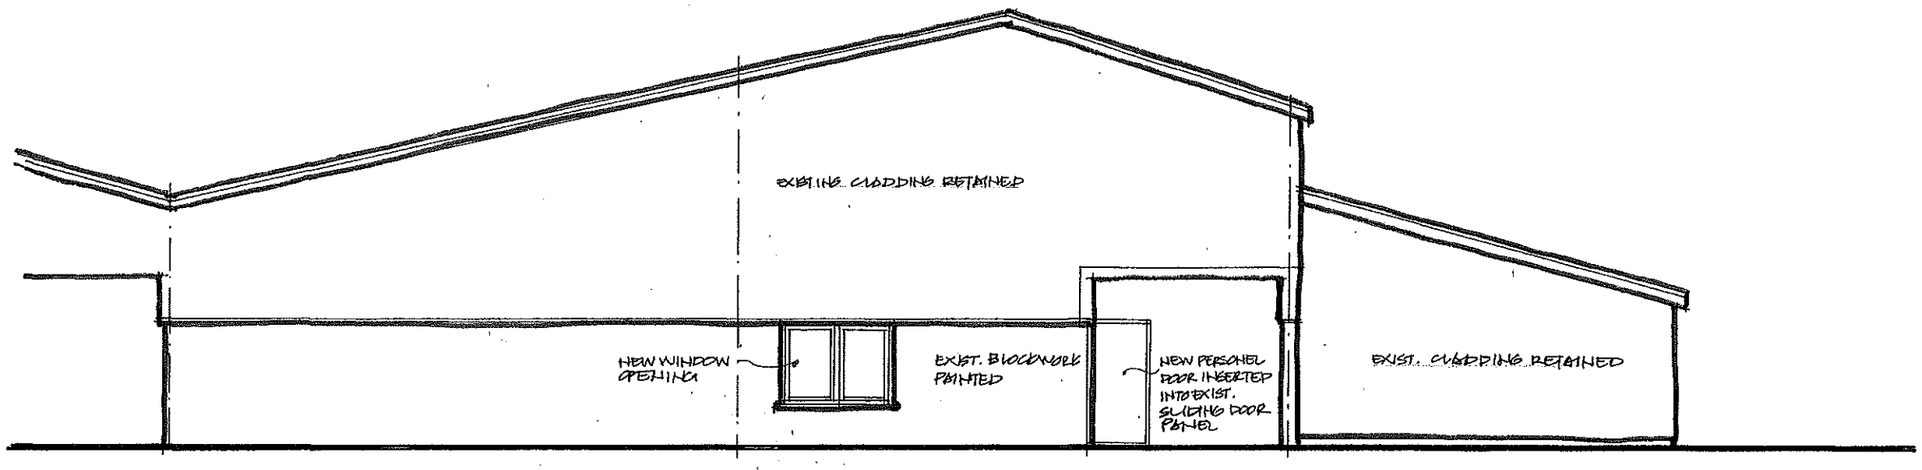

REAR ELEVATION

PROPOSED EDUCATIONAL FACILITY
OAK TREE FARM
TICKHILL LANE DILHORNE
FOR GREAT GROUNDS LTD .
PROPOSED REAR ELEVATION
1: 100 at A3 May 2017

1705·08