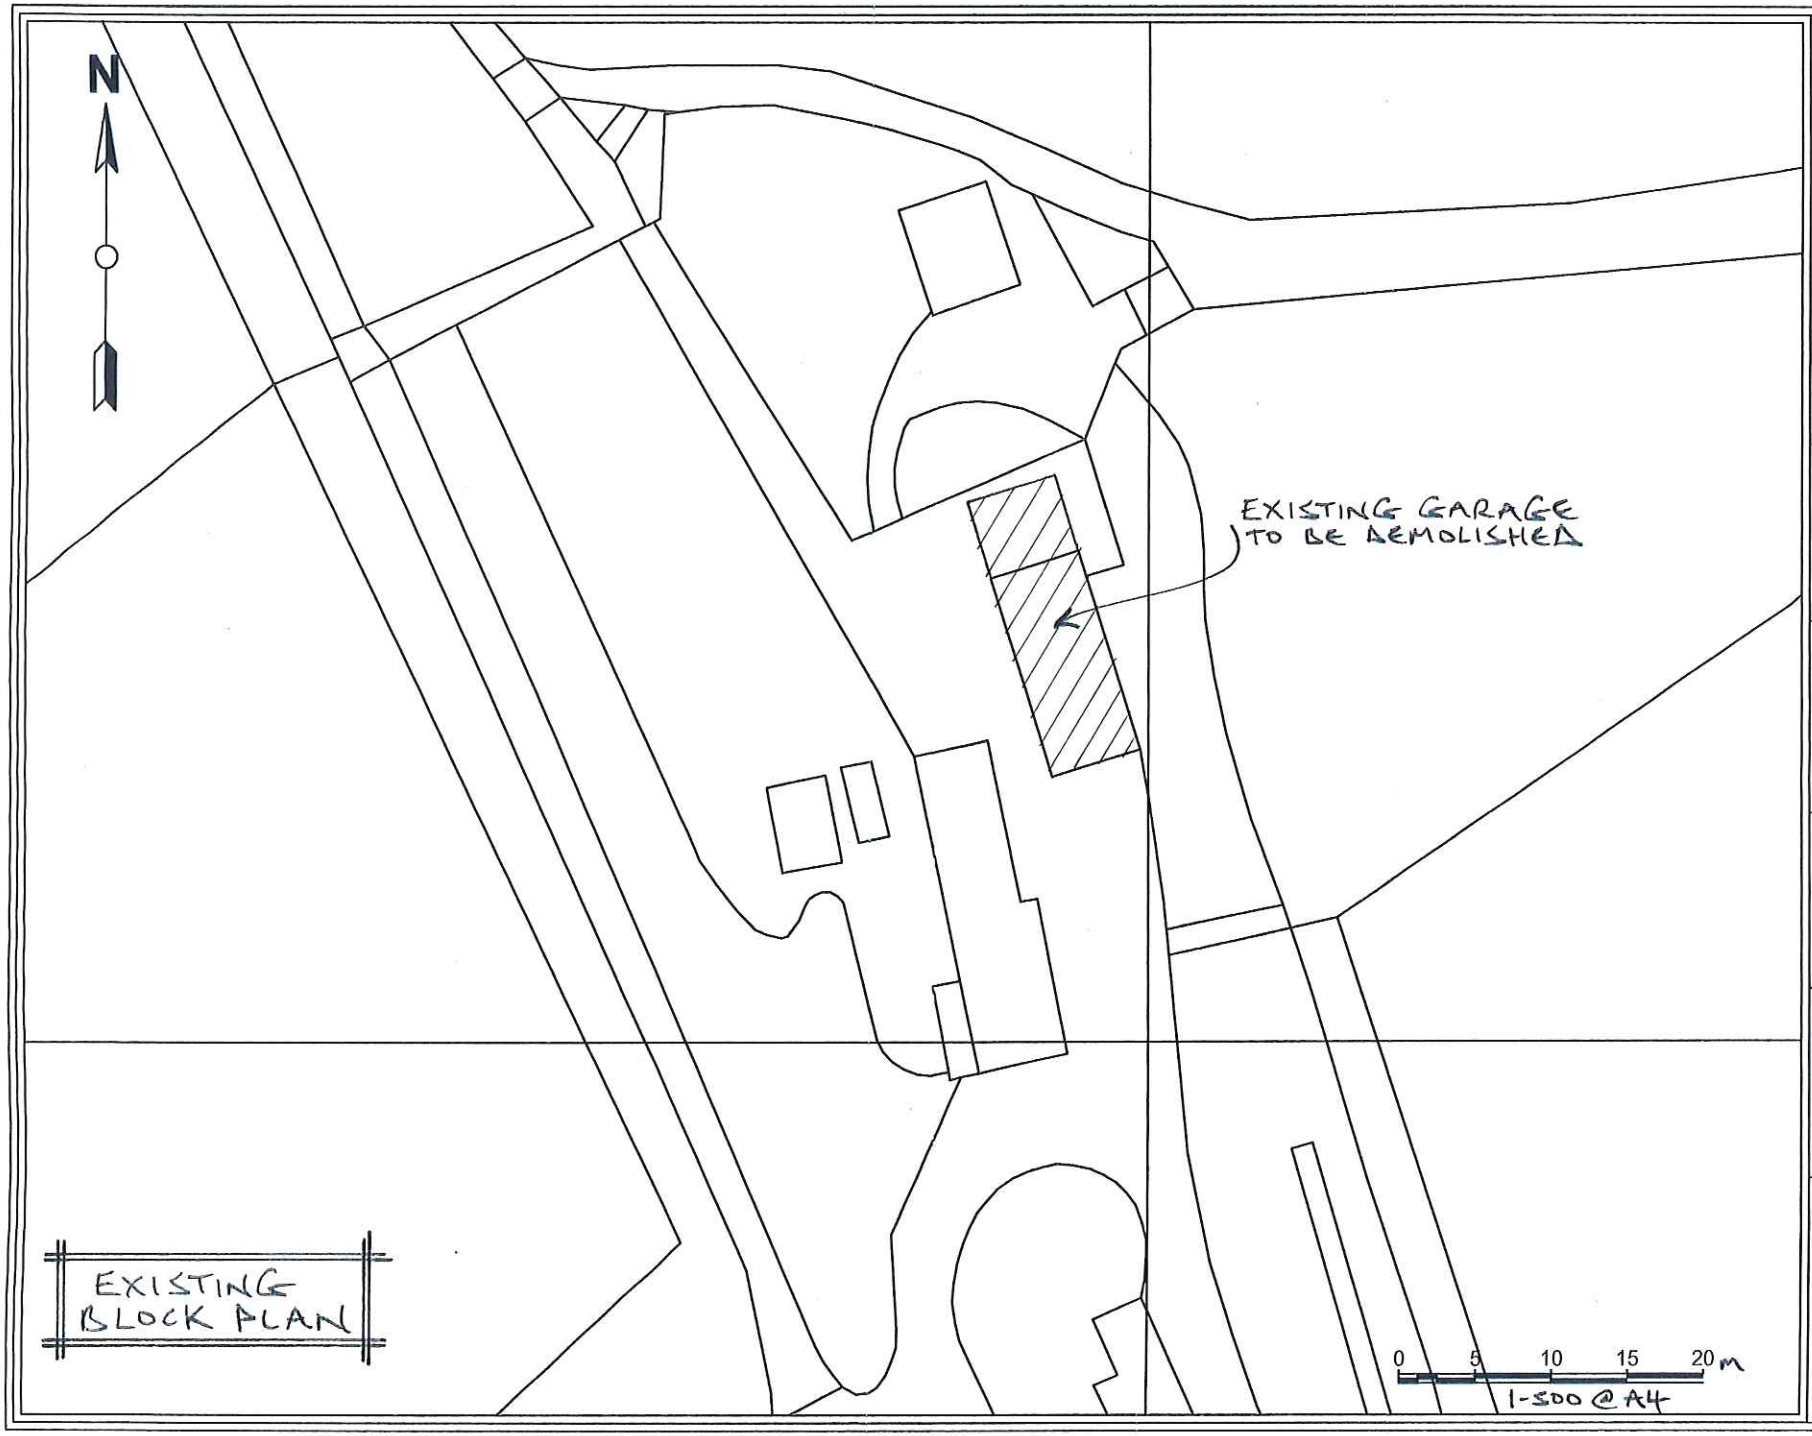


EXISTING
BLOCK PLAN

IF IN DOUBT - ASK!

NOTES

DO NOT SCALE FROM DRAWINGS EXCEPT FOR PLANNING PURPOSES

© THIS DRAWING IS THE COPYRIGHT OF PRIMEOAK BUILDINGS LTD & MUST NOT BE REPRODUCED IN PART OR WHOLE WITHOUT CONSENT

ANY DISCREPANCIES IN THIS DRAWING TO BE REPORTED PRIMEOAK BUILDINGS LTD.

CLIENT : Mr & Mrs Billings
JOB No. : 34558
DRAWING No. : 34558/02
SCALE :1:500 @ A4
DATE : MAY 2017
DRAWN BY :

PRIME OAK
TURNING IDEAS INTO REALITY

Prime Oak Buildings Ltd.

Whitehouse Farm
Whitehouse Lane
Swindon
South Staffordshire
DY3 4PE

Tel:01384 296611
Fax:01384 273118

www.primeoak.co.uk