


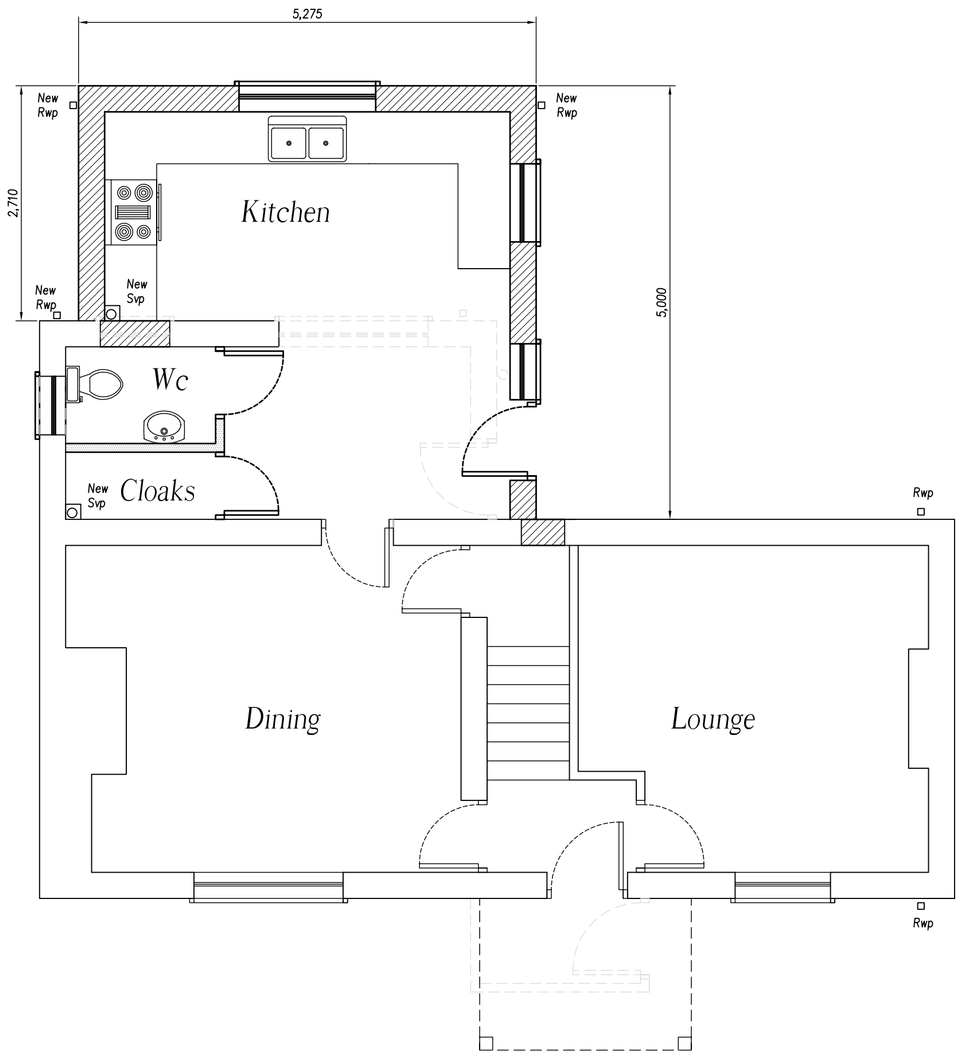


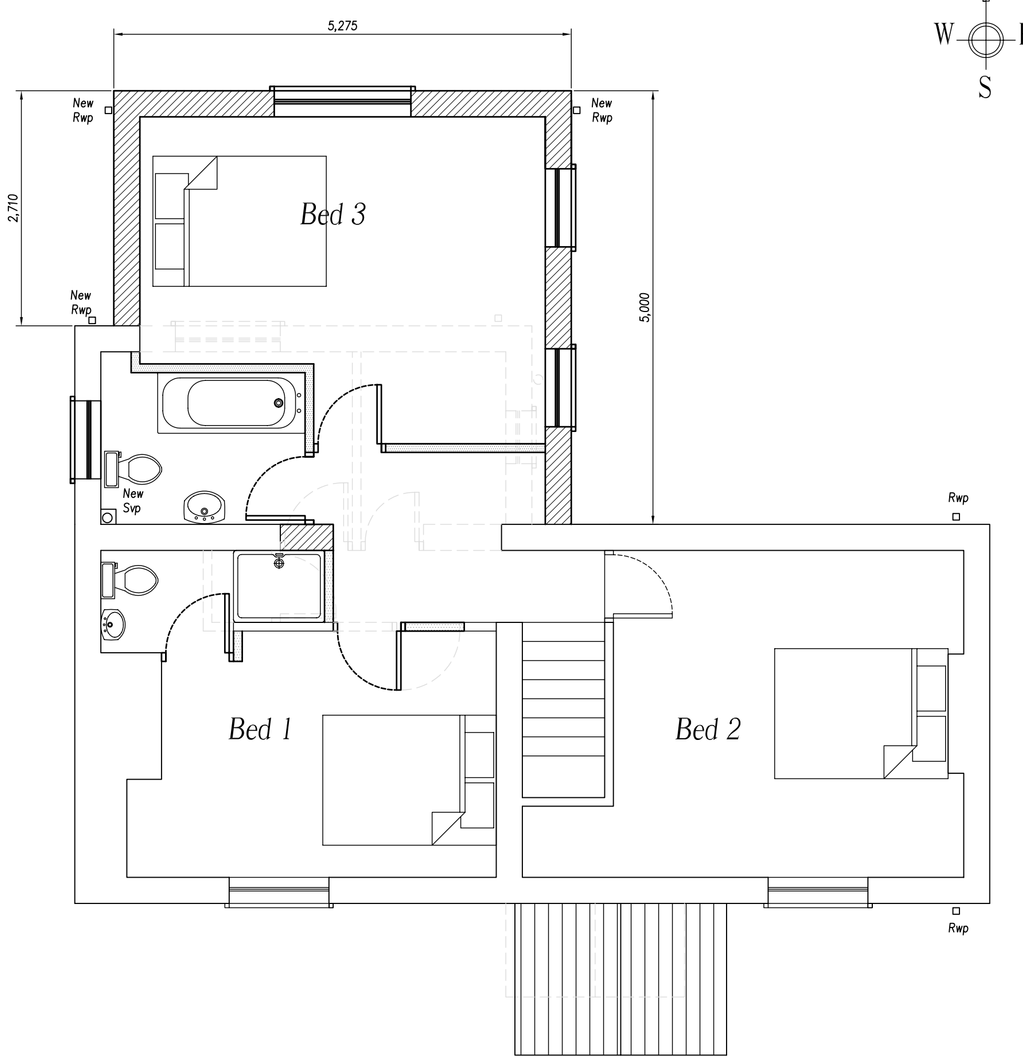

Please Note.
The height is restricted at the eaves

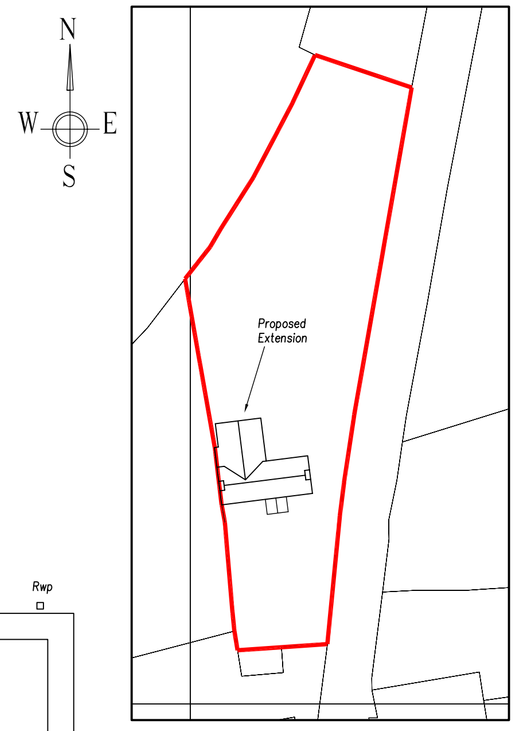


Block Plan
Scale 1:500

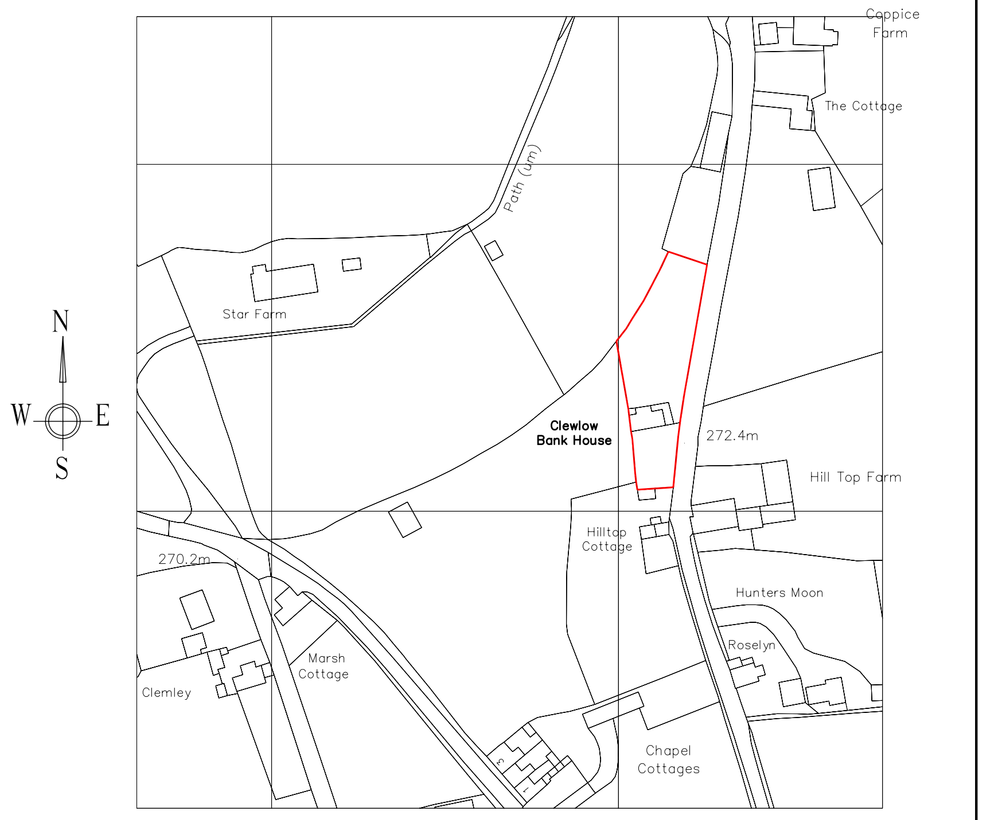

(c) Crown Copyright 2015
Reproduction in whole or in part is prohibited without the prior permission of Ordnance Survey.
Licence Number: 100031961

Ordnance Survey®
OS Sitemap®


Location Plan 1:1250

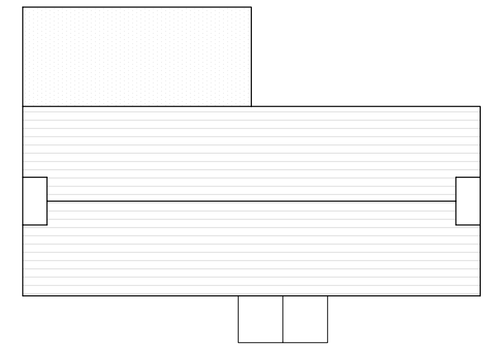

Proposed Roof Layout
Scale 1:100




Existing Roof Layout
Scale 1:100

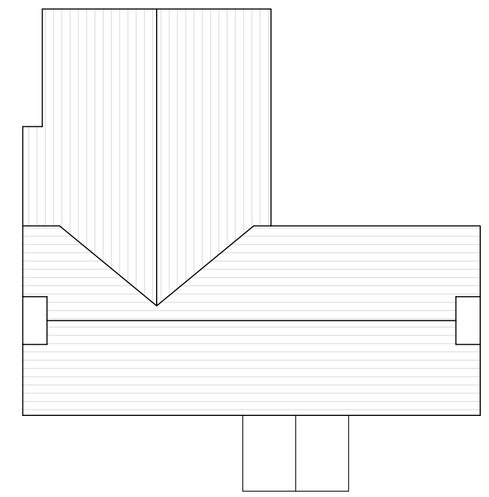


Proposed Roof Layout
Scale 1:100

Proposed Ground Floor Layout
Scale 1:50

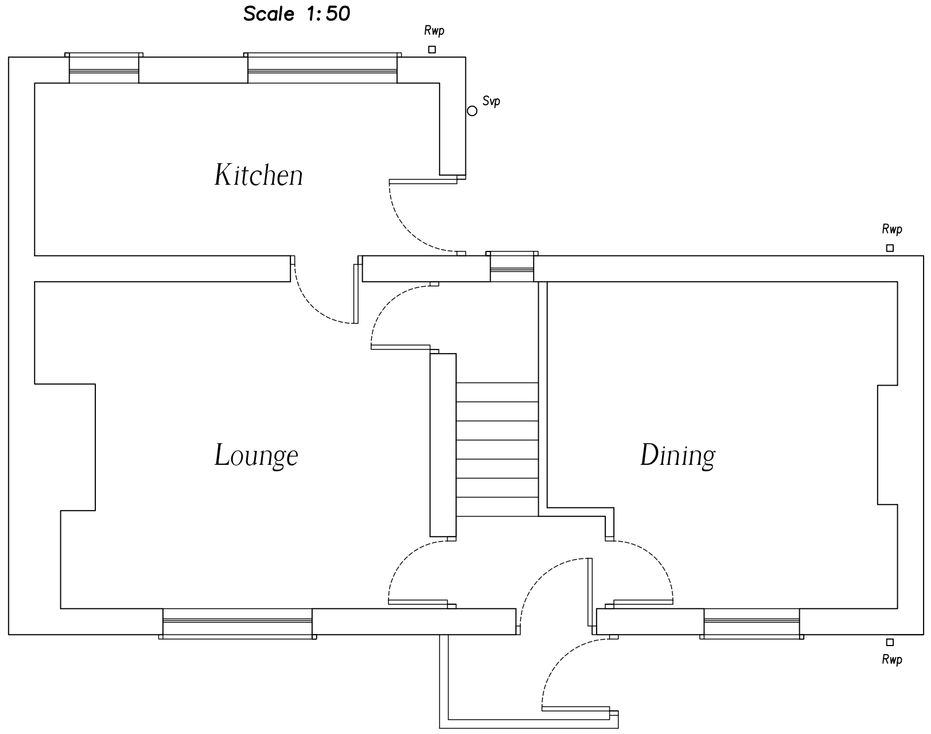


Existing Ground Floor Layout
Scale 1:50

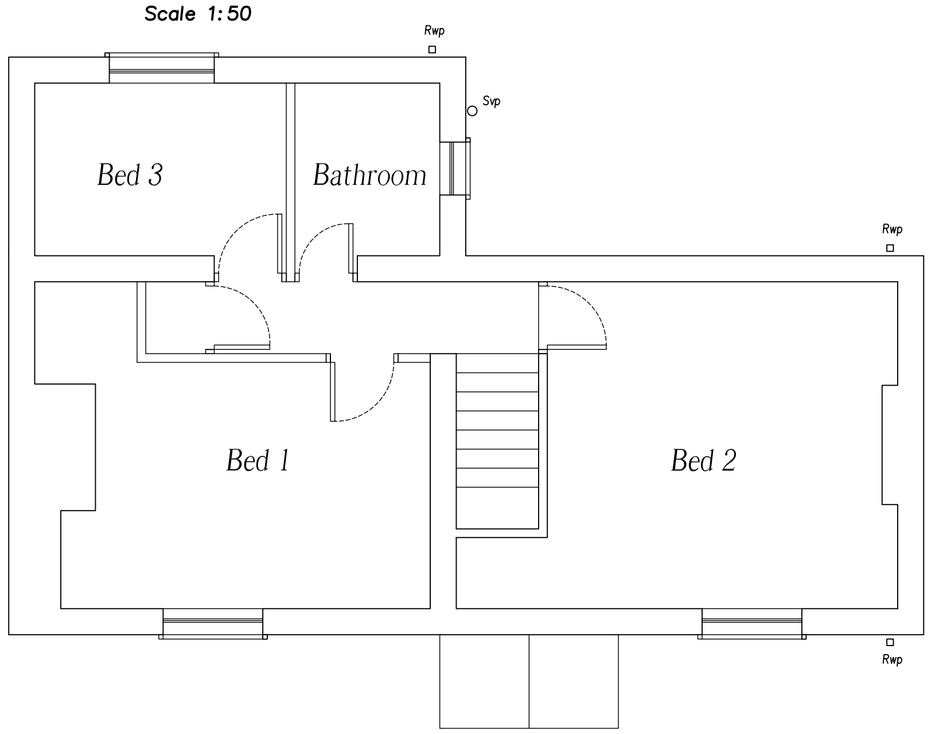

Existing First Floor Layout
Scale 1:50

Proposed First Floor Layout
Scale 1:50

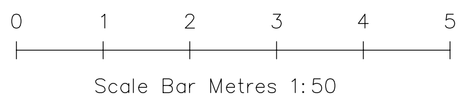

Revision	Details of Amendments

Proposed Development
Proposed Rear / Side extension to Clewlow Bank House, Hill Top, Brown Edge Stoke-on-Trent, Staffordshire

Drawing Title
Existing and Proposed Floor Plans, Block and Location Plan

Date	Scale @ A1	Dwg No
16.01.15	1:50, 100, 500 & 1250	JB-01-001

Applicants Name & Address
Mr Jonathon Beaumont
Clewlow Bank House, Hill Top, Brown Edge
Stoke-on-Trent, Staffordshire