

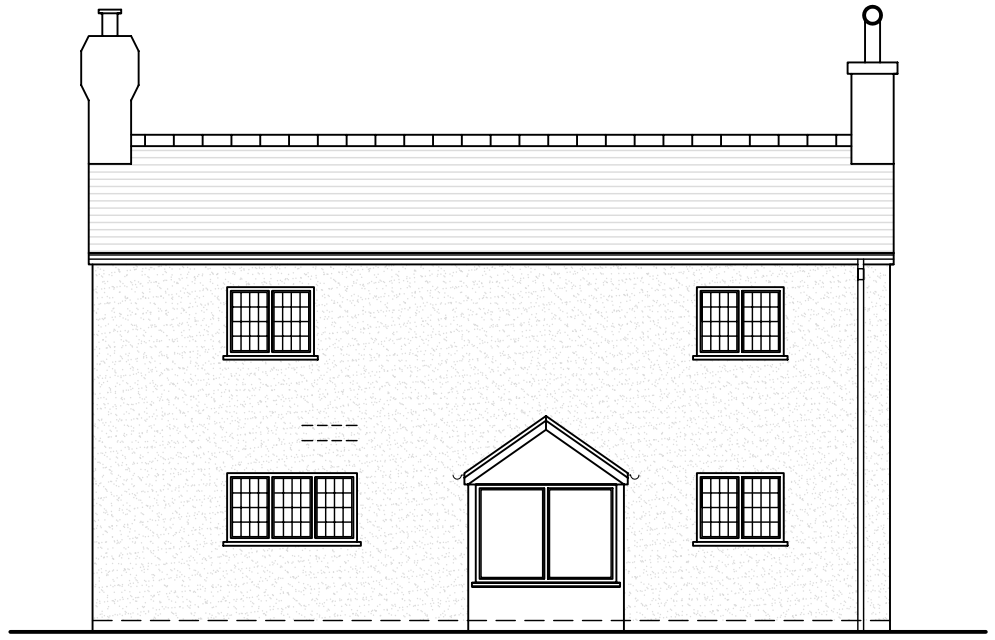


Existing Front Elevation
Scale 1:100

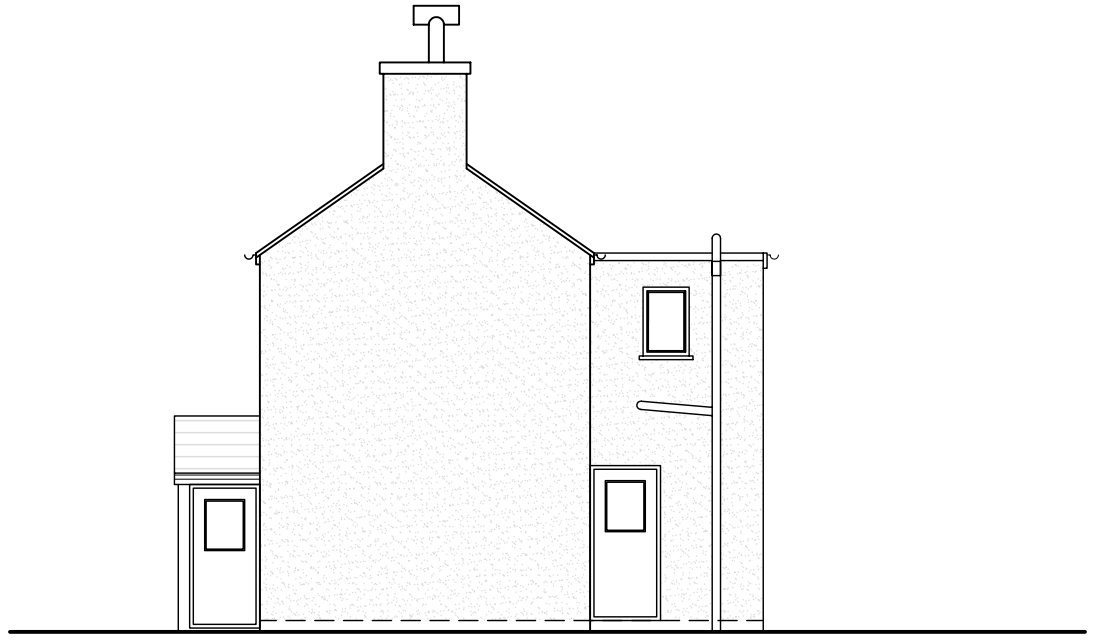


Existing Side Elevation
Scale 1:100

0 1 2 3 4 5
Scale Bar Metres

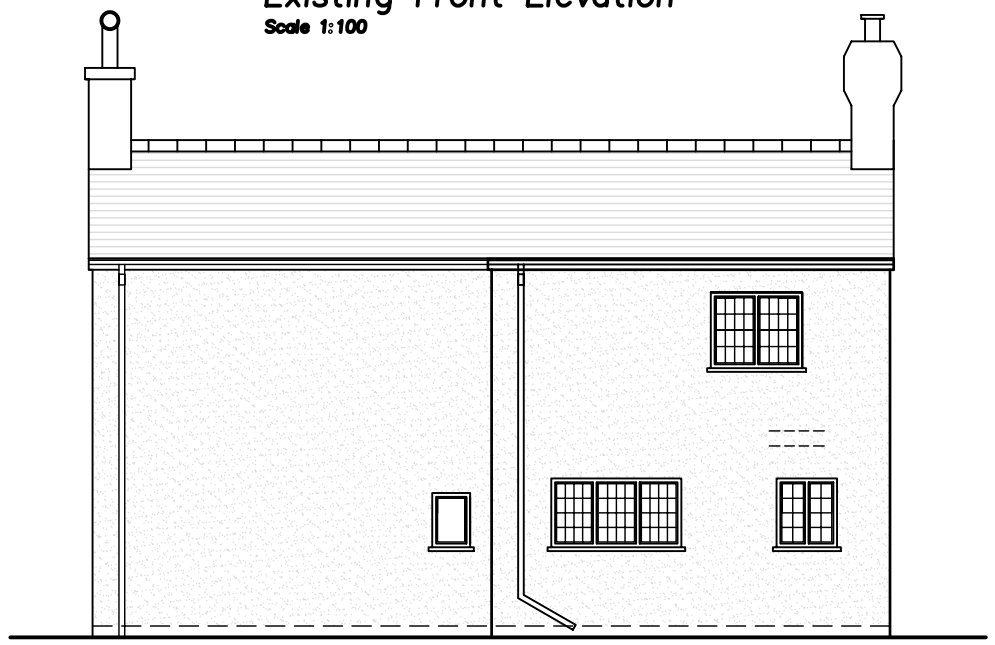

Existing Rear Elevation
Scale 1:100

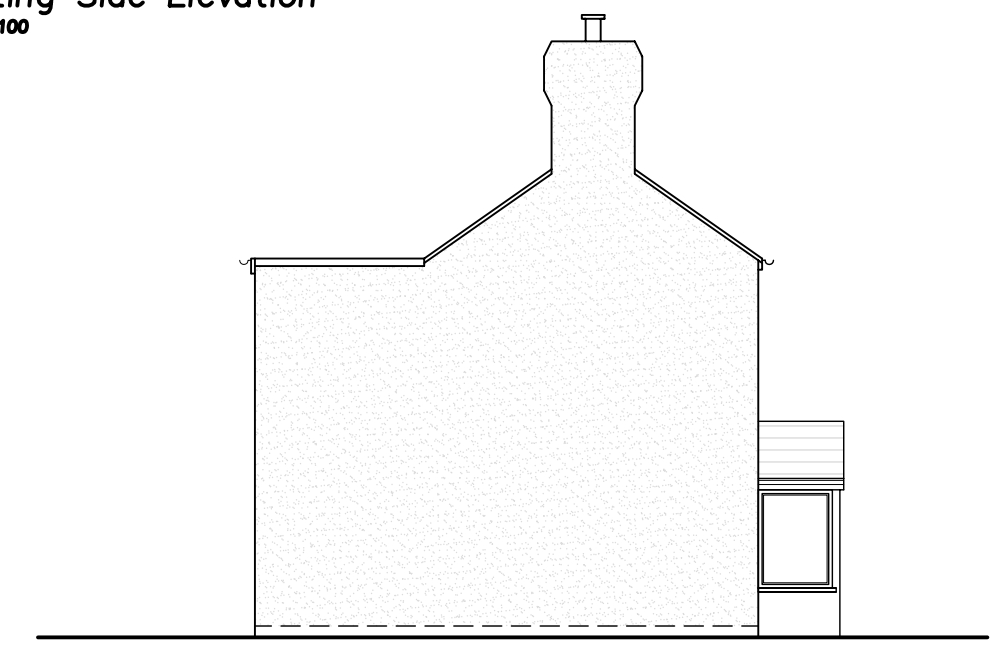

Existing Side Elevation
Scale 1:100

Revision	Details of Amendments

Proposed Development
Proposed Rear / Side extension to Clewlow Bank House, Hill Top, Brown Edge Stoke-on-Trent, Staffordshire

Drawing Title
Existing Elevations

Date	Scale @ A3	Dwg No
16.01.15	1:100	JN-001-02

Applicants Name & Address
Mr Jonathon Beaumont
Clewlow Bank House, Hill Top, Brown Edge
Stoke-on-Trent, Staffordshire