



Proposed Front Elevation
Scale 1:100

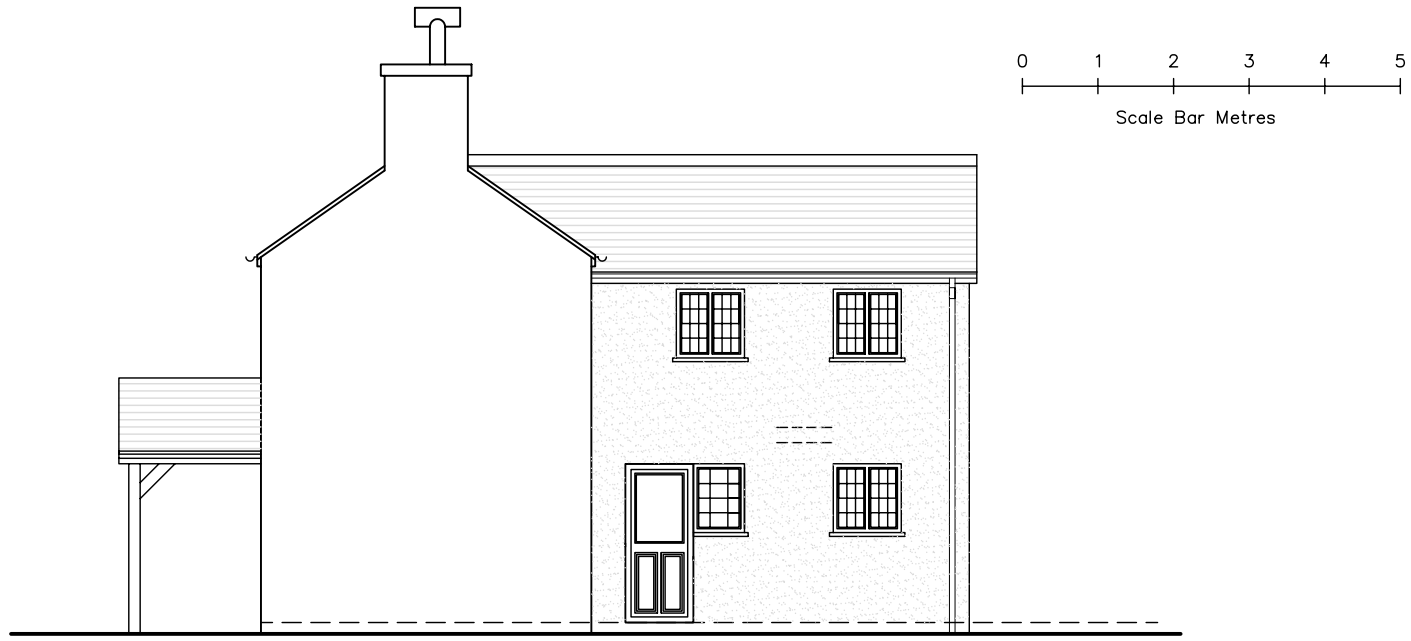


Proposed Side Elevation
Scale 1:100

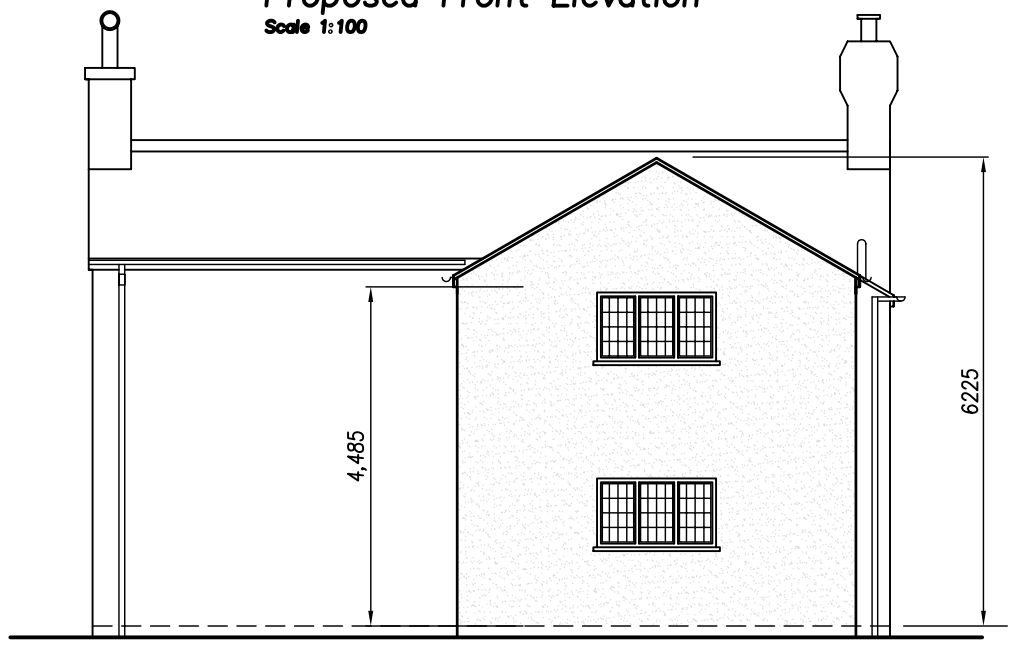

30ø PITCH OVER
EXTENSION TAKEN
INTO 35ø PITCH

Proposed Rear Elevation
Scale 1:100

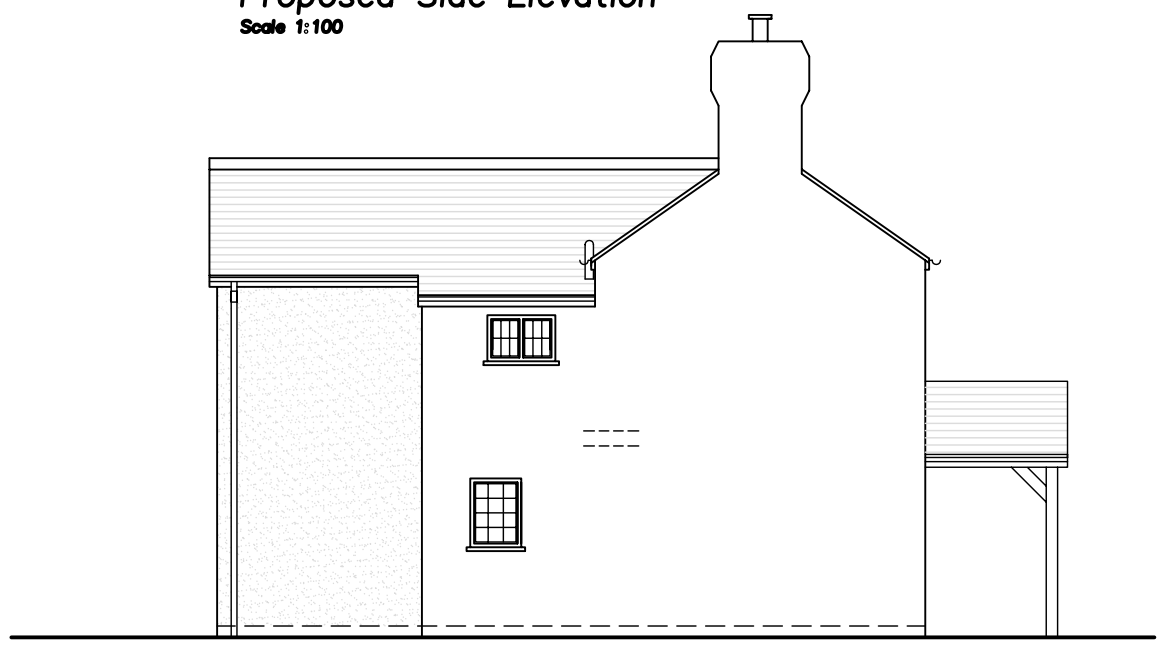

Proposed Side Elevation
Scale 1:100

Revision	Details of Amendments

Proposed Development

Proposed Rear / Side extension to Clewlow Bank House, Hill Top, Brown Edge Stoke-on-Trent, Staffordshire

Drawing Title

Proposed Elevations

Date	Scale @ A3	Dwg No
16.01.15	1:100	JB-001-03

Applicants Name & Address

Mr Jonathon Beaumont
Clewlow Bank House, Hill Top,
Brown Edge
Stoke-on-Trent, Staffordshire