


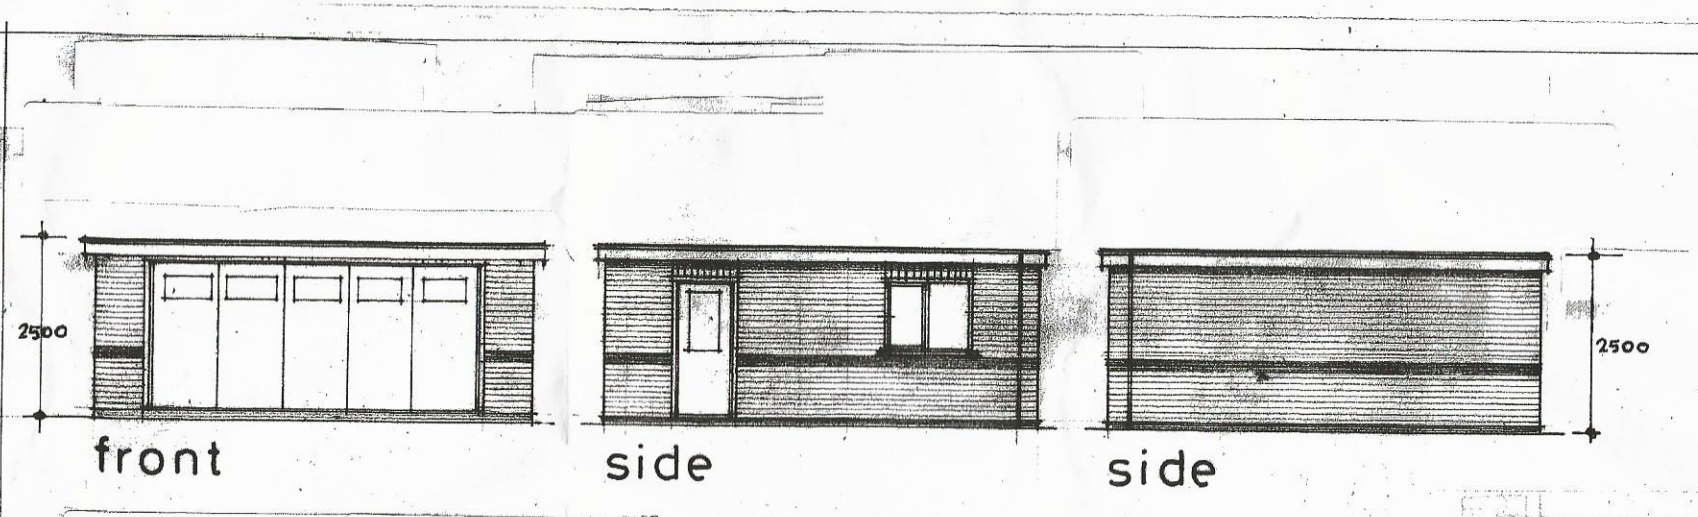


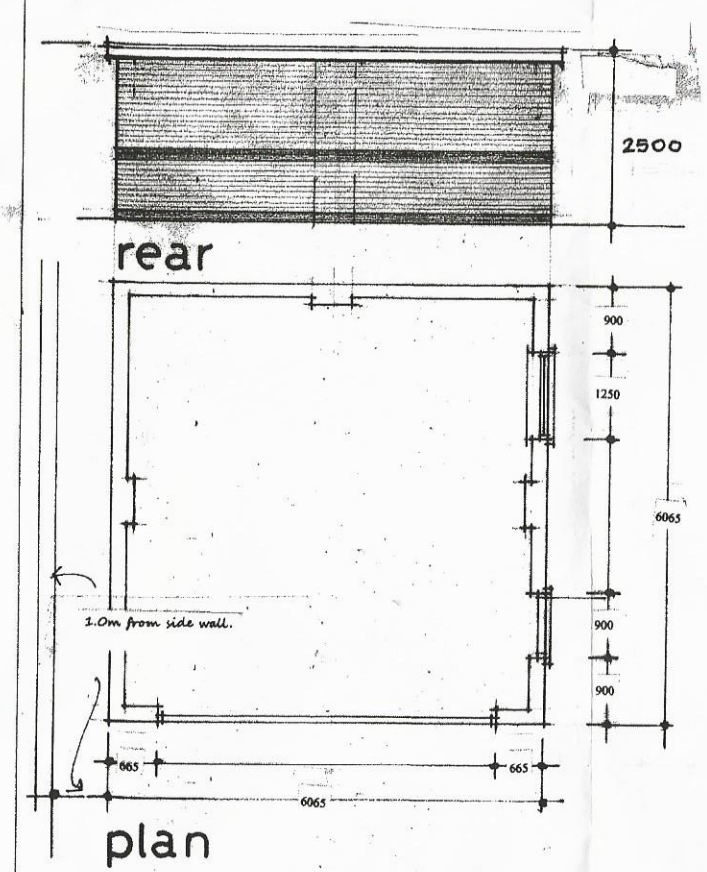

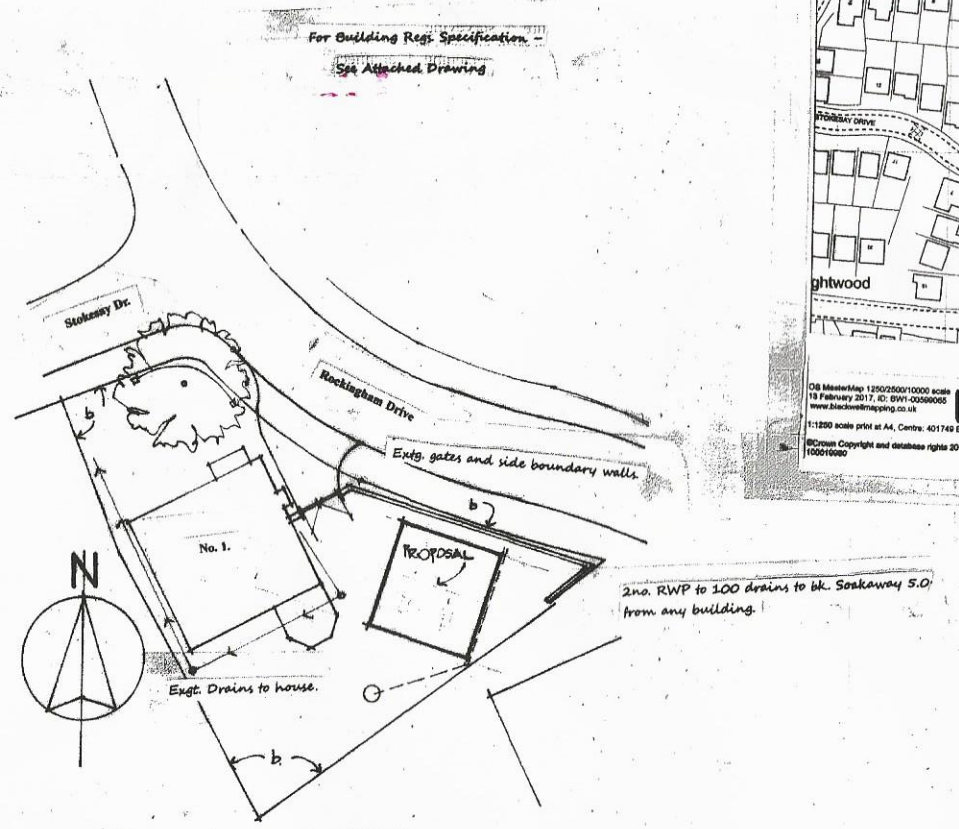

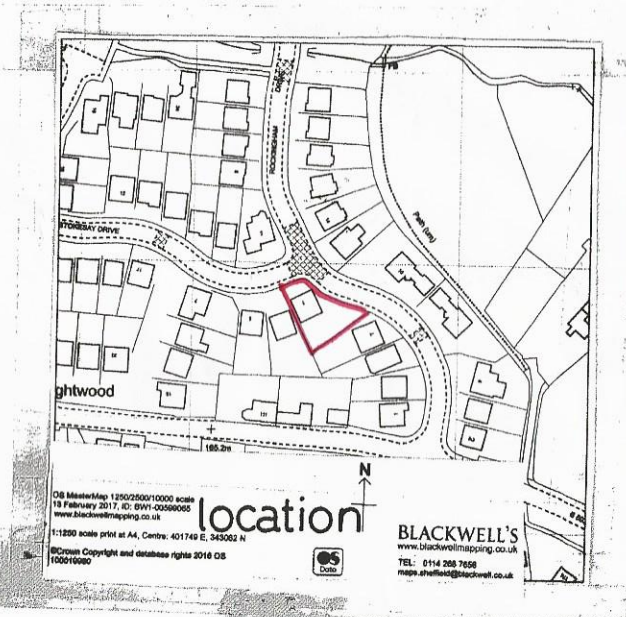

Client
Mr. & Mrs. J. WHITFIELD.
Proposal
APPLICATION for CERTIFICATE of LAWFUL DEVELOPMENT - Detached Double Garage
Site
1, Stokesay Drive, Cheadle. Staffordshire. ST10 1YU.
Drawing
SCHEME DRAWING (AMENDED)

B D S Surveyors
Planning + Architecture + Surveying
01782 – 720939 + 07773 - 859399

Job No 16.17/011 Drawn P.D.Palmer.
Drg No 16.17/011/01 Scales 1:1250/1:50/200
Date 12. 02. 17 Issue

BDS reserves copyright for this and all other drawings, in connection with the proposals/job described above