N

SITE OF PROPOSED WORKS
EDGED RED THUS

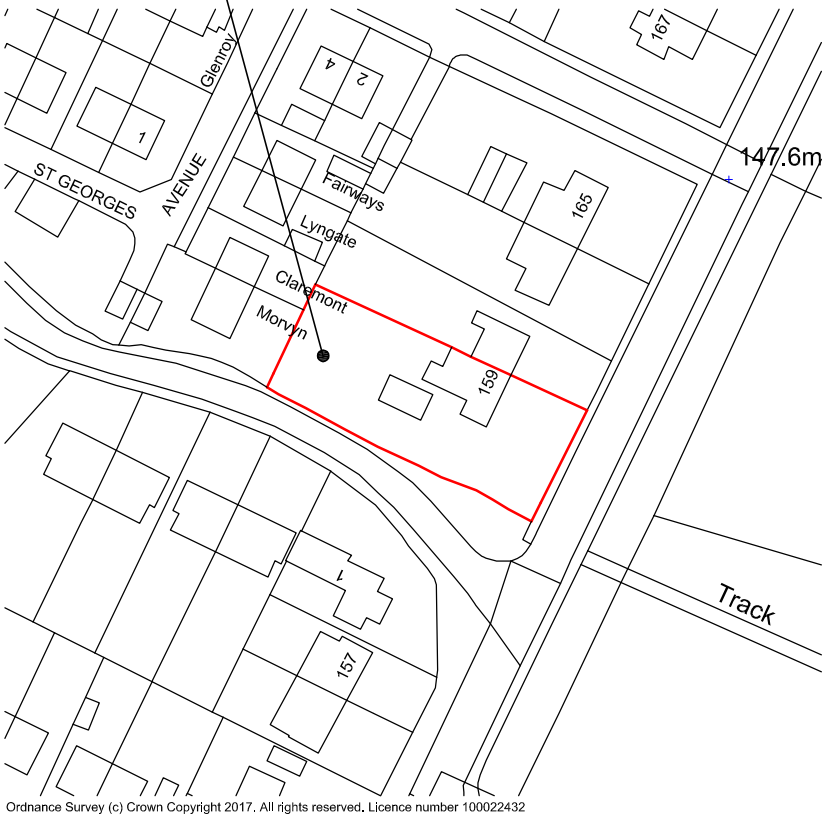

Ordnance Survey (c) Crown Copyright 2017. All rights reserved. Licence number 100022432

Location Plan

GENERAL NOTES

All work is to be completed in accordance with the planning consent notice ref:

All building work is to conform with the 2010 Building Regulations and all subsequent revised documents and to the satisfaction of the building control officer.

The contractor is to check all dimensions and conditions on site prior to commencing works. This drawing is not to be scaled.

Works to be completed in strict accordance with all project specific documents produced in accordance with the CDM Regulations 2015.

It remains the duty of the client and contractor to establish all legal boundaries on site.

This drawing and its contents remain the copyright of EPOCH Architecture Ltd.

Revision	Description	Date

Client	Mr & Mrs Cowles			
Project	159 Leek Road, Endon, Extension & Alterations			
Drawing Title	Location Plan			
Drawing Ref.	P122 - 205		Size Rev.	
Date	06/05/17	Scale 1:1250		A4
Status	Feasibility	Bldg. Regs		Contract
	Planning	Tender		Construction

EPOCH
ARCHITECTURE

EPOCH Architecture Ltd, 22 Plover Drive, Biddulph, Stoke-on-Trent, Staffordshire, ST8 7UJ
T: 01782 698731
M: 07709390128
E: jonathan@epocharchitecture.co.uk
W: www.epocharchitecture.co.uk