
16 Adams Grove

Site Plan

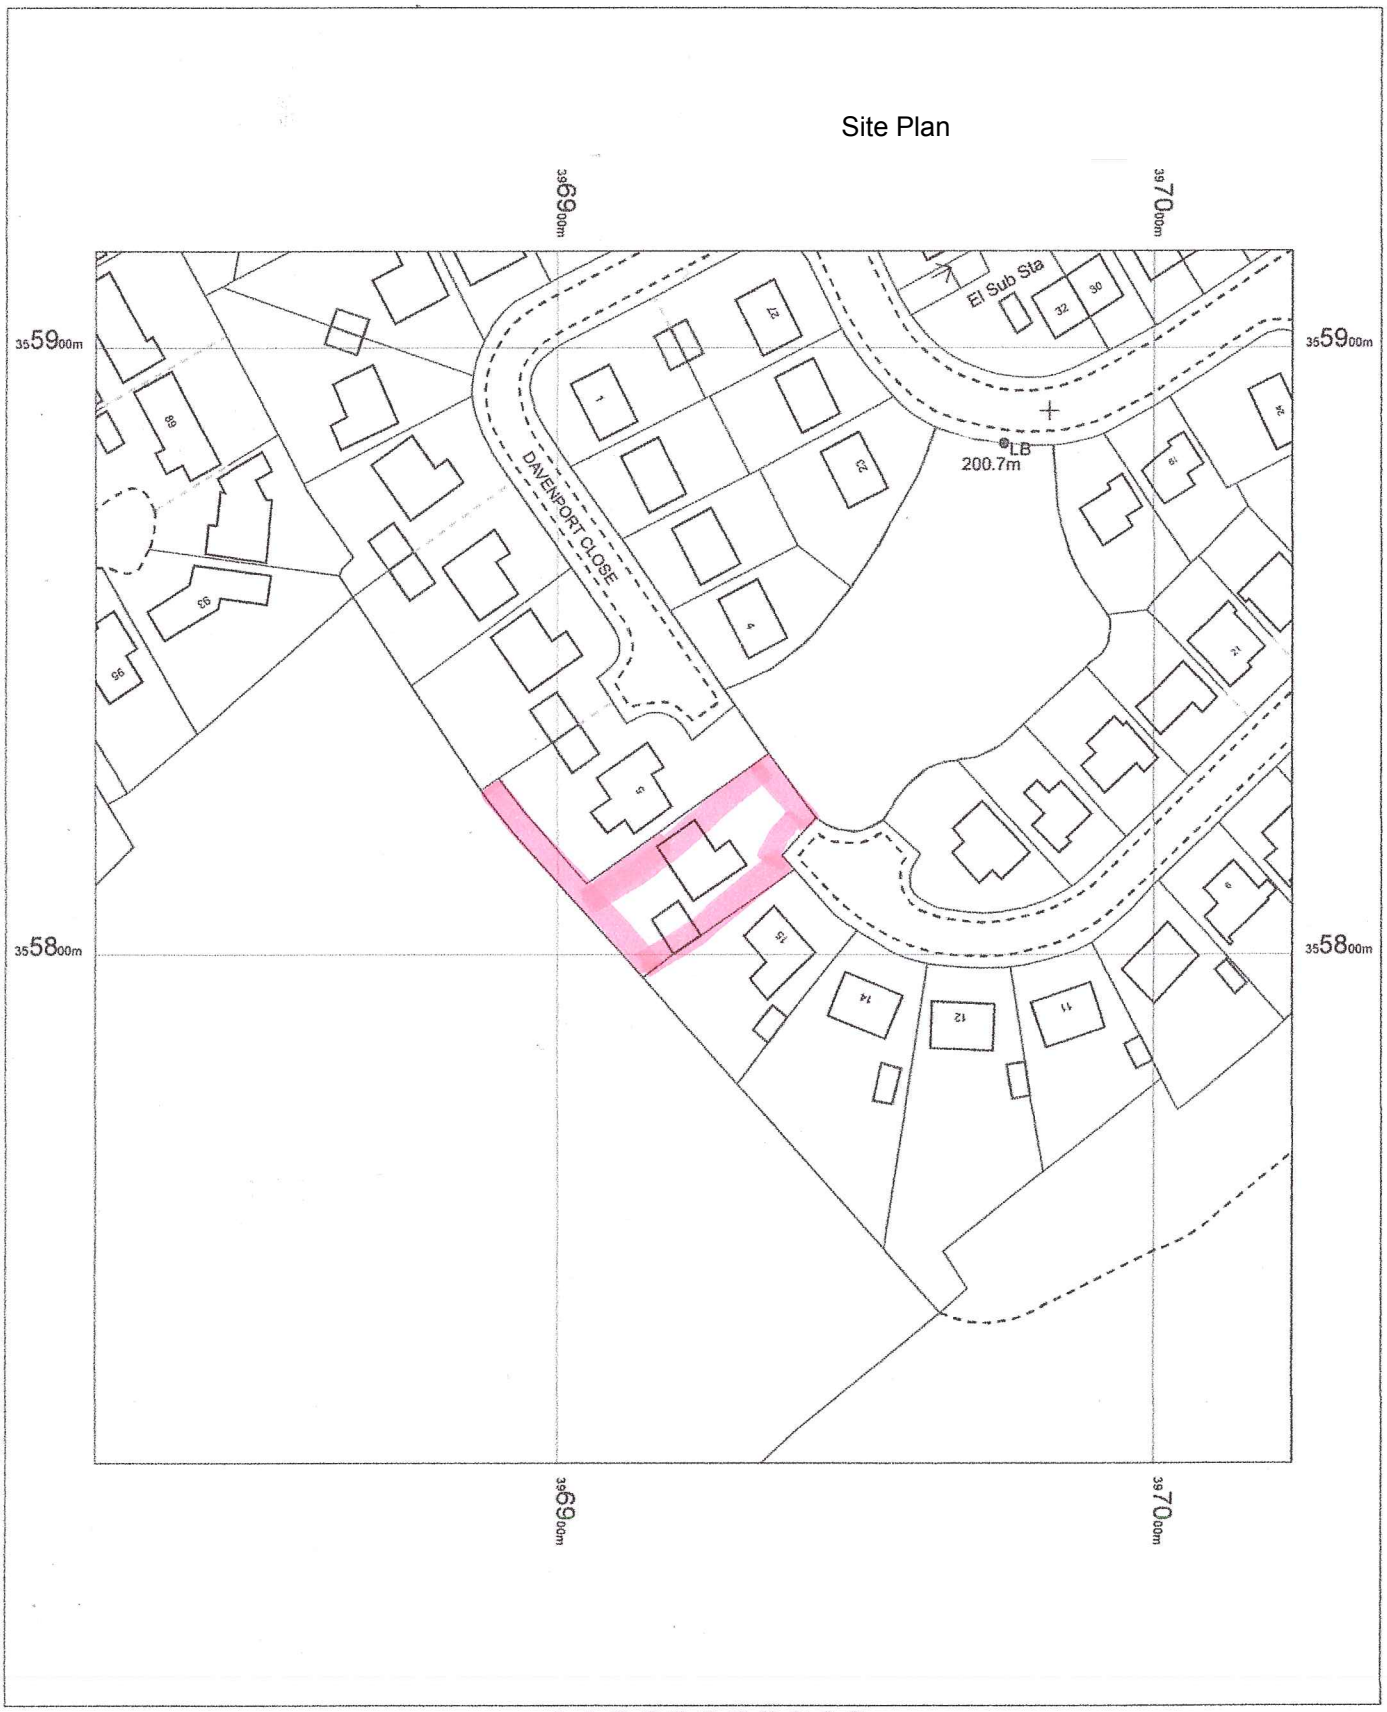

OS MasterMap 1250/2500/10000 scale
26 April 2017, ID: BLJT-00618900
www.planningapplicationmaps.co.uk

1:1250 scale print at A4, Centre: 396923 E, 355816 N

©Crown Copyright and database rights 2016 OS 100019980

N

Data

bluejet mapping