

Existing Rear Elevation



Existing Front Elevation

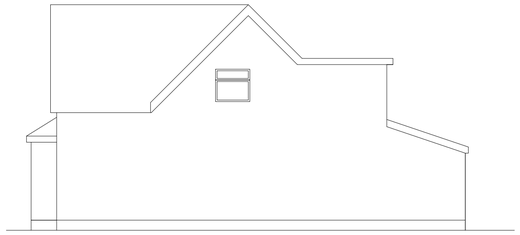

Existing Side Elevation

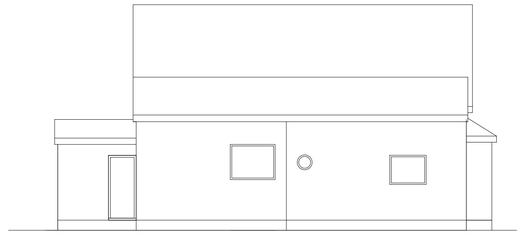

Existing Side Elevation

Existing First Floor

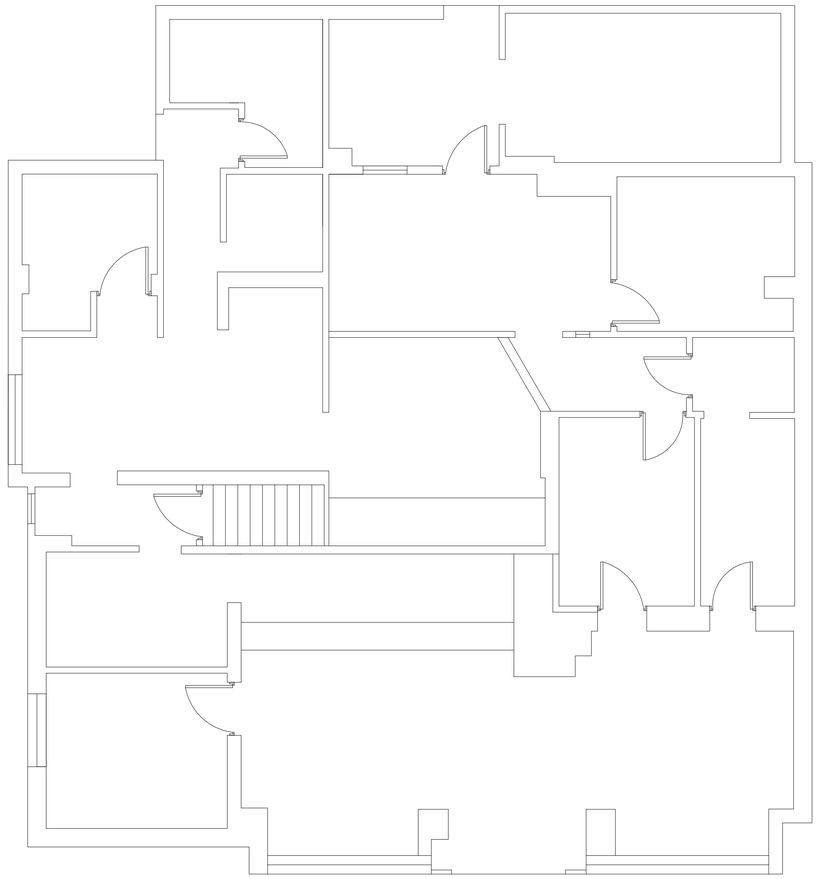

Existing Ground Floor

Revision Schedule

Rev	Description	Date

This drawing has been prepared for the purpose of obtaining Planning & Building Regulation Approval only.

The copyright of this drawing is vested in Philip Kelsall Associates and must not be reproduced in any form without written consent

Address
Warrendale Vets
Park Lane
Knypersley

Client
Mr R Conlon

Project: Extension & Remodelling	Drawing Title: Survey
Date: Feb 2017	Drawing No.: WV/PL/02
Scale: 1:100 1:50 @ A1 Paper	

Philip Kelsall Associates
Architectural & Building Consultants
Manorial House
5 Woodcock Lane Mow Cop ST7 3NG
Tel : 01782 698516
Mob : 07889 364105

e : phil@philipkelsall.co.uk
w : www.philipkelsall.com