

Proposed Rear Elevation



Proposed Front Elevation

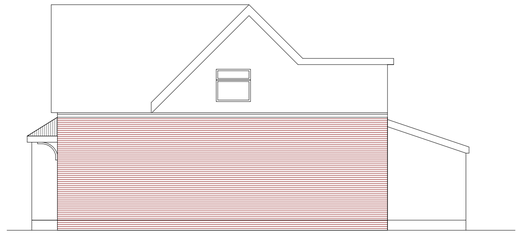

Proposed Side Elevation

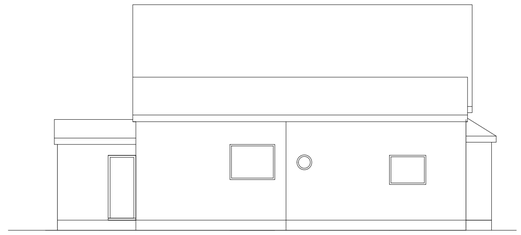

Proposed Side Elevation

Proposed First Floor

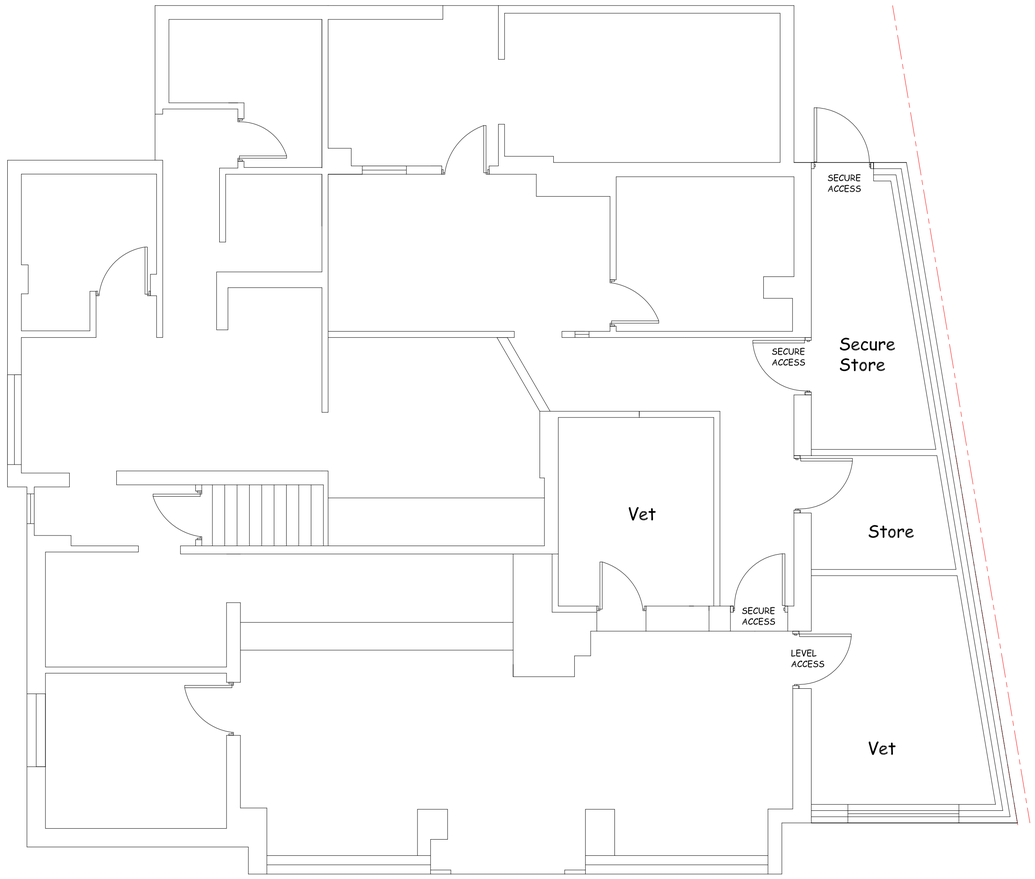

Proposed Ground Floor

Revision Schedule

Rev	Description	Date

This drawing has been prepared for the purpose of obtaining Planning & Building Regulation Approval only.

The copyright of this drawing is vested in Philip Kelsall Associates and must not be reproduced in any form without written consent

Address
Warrendale Vets
Park Lane
Knypersley

Client
Mr R Conlon

Project: Extension & Remodelling	Drawing Title: Proposals
Date: Feb 2017	Drawing No.: WV/PL/03
Scale: 1:100 1:50 @ A1 Paper	

Philip Kelsall Associates
Architectural & Building Consultants
Manorial House
5 Woodcock Lane Mow Cop ST7 3NG
Tel : 01782 698516
Mob : 07889 364105

e : phil@philipkelsall.co.uk
w : www.philipkelsall.com