
Copyright of this drawing is vested in the Architect and it must not be copied or reproduced without consent. Figured dimensions only are to be taken from this drawing. All contractors must visit the site and be responsible for taking and checking all dimensions relative to their work. Hewitt&Carr Architects Ltd are to be advised of any variation between drawings and site conditions.
DO NOT SCALE OFF THIS DRAWING.....IF IN DOUBT ASK


Rev.	Drawn	Comments	Date

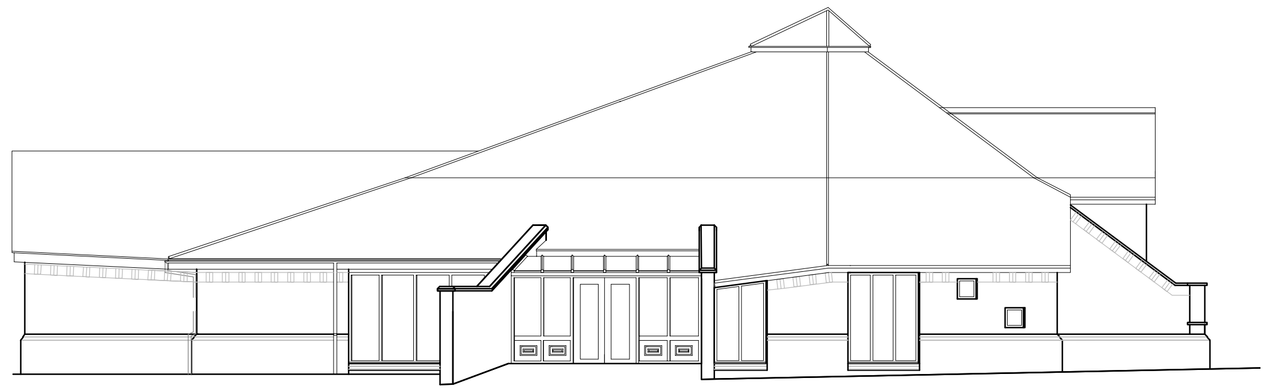


SIDE ELEVATION 1:100



SIDE ELEVATION 1:100

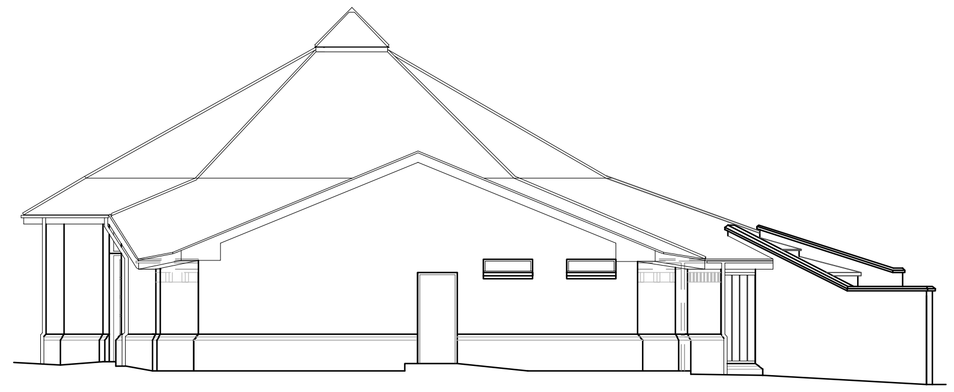


REAR ELEVATION 1:100

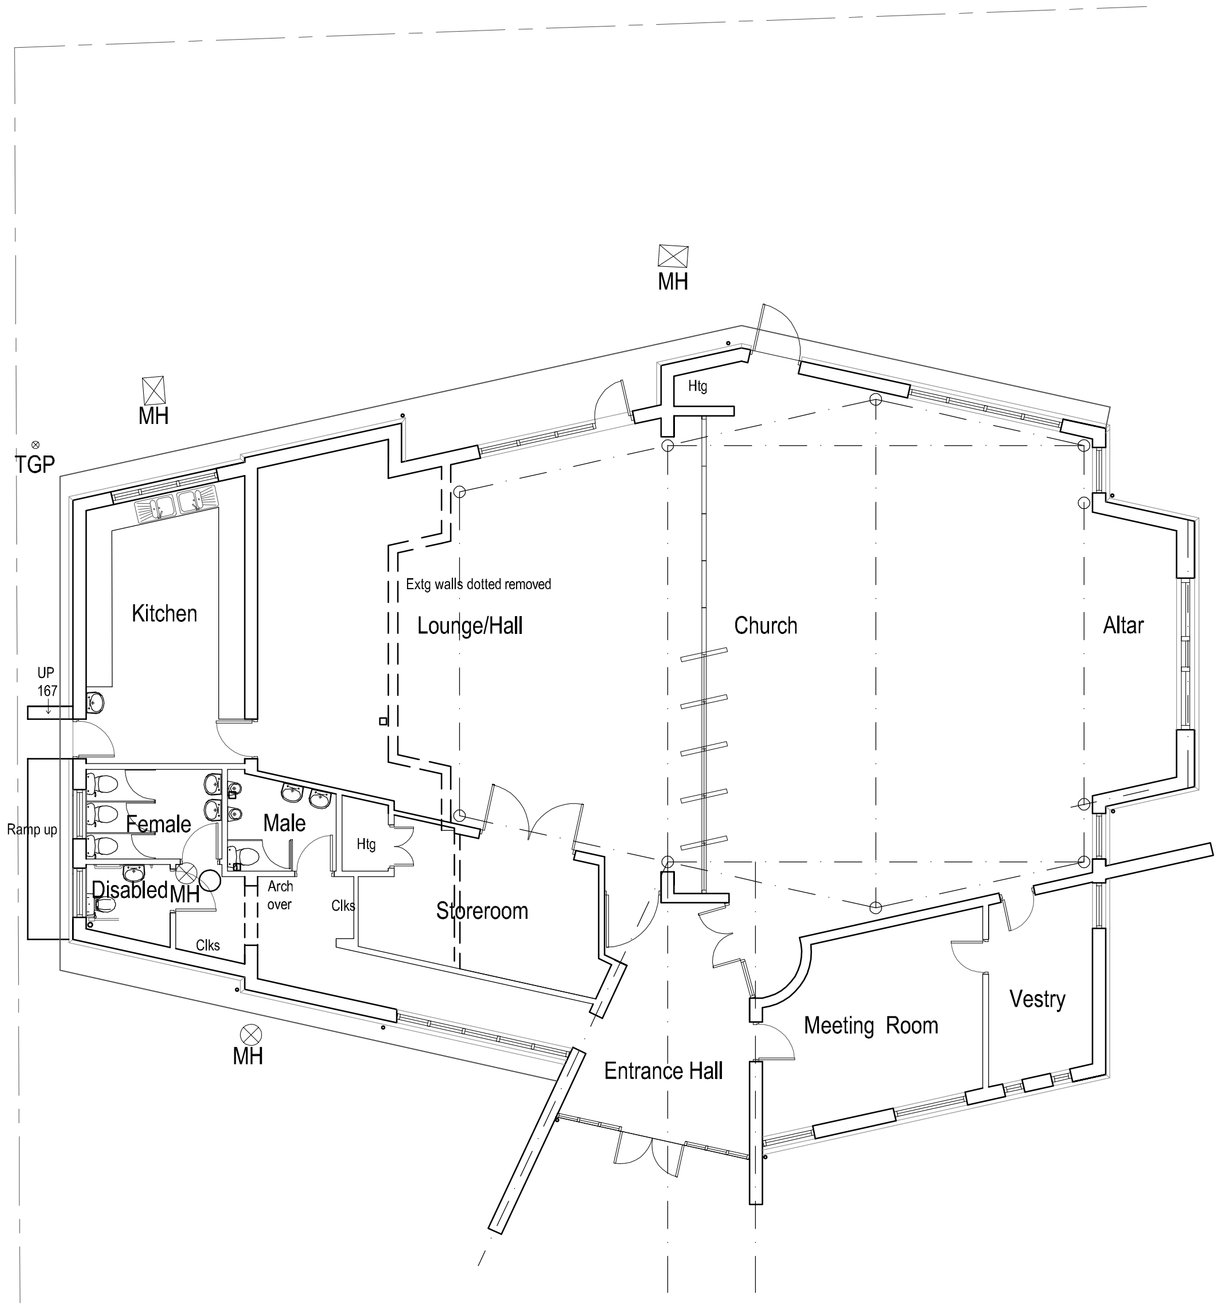

GROUND FLOOR PLAN 1:100

Ordnance Survey © Crown copyright 2017 All rights reserved. Licence number 100051789

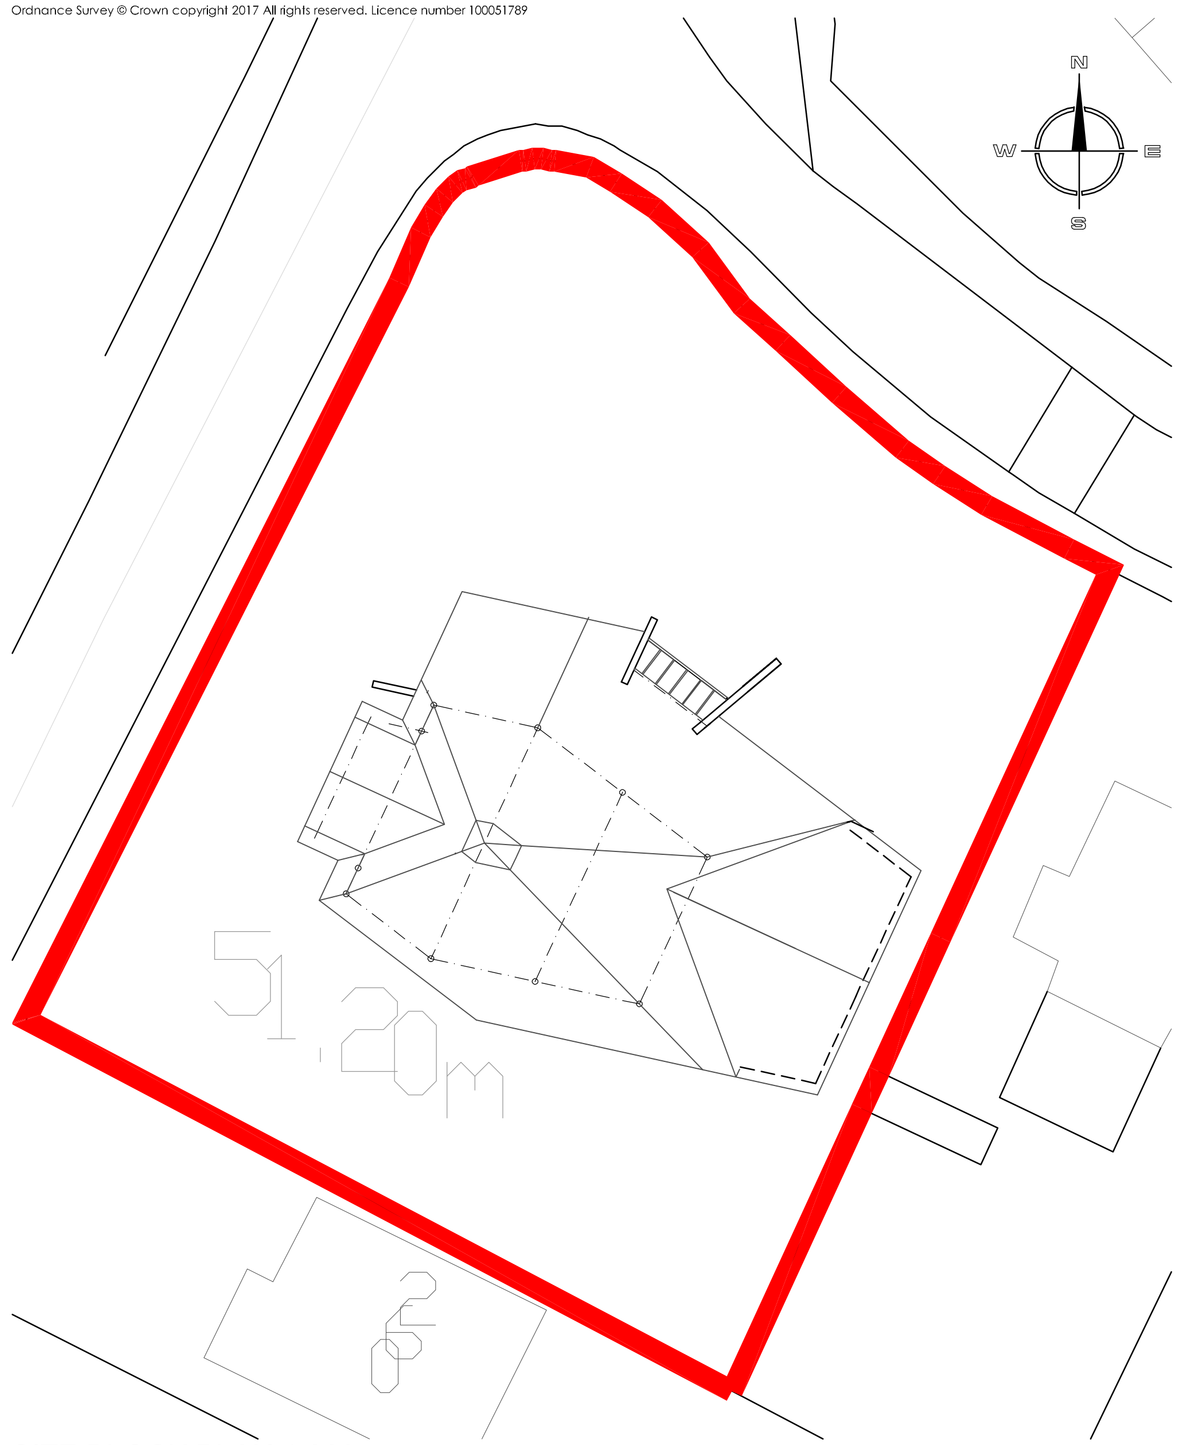

SITE BLOCK PLAN 1:200

Hewitt&Carr Architects
A: The Studio I 7A High Street I Cheadle I Staffordshire I ST10 1AA
T: 07803 256299 I 07971 396376
E: enquiries@hcarchitects.co.uk
W: www.hcarchitects.co.uk

Client
Endon Methodist Chapel

Project
Extension to Endon Chapel

Title
Proposed plan and elevations

SCHEME

Status
Scheme

Date Mar 2017

Drawn WJH

Scale @A1 As stated

Checked

Project No 00619

Drawing No. AL(0)03

Rev

File Ref: I:\REF